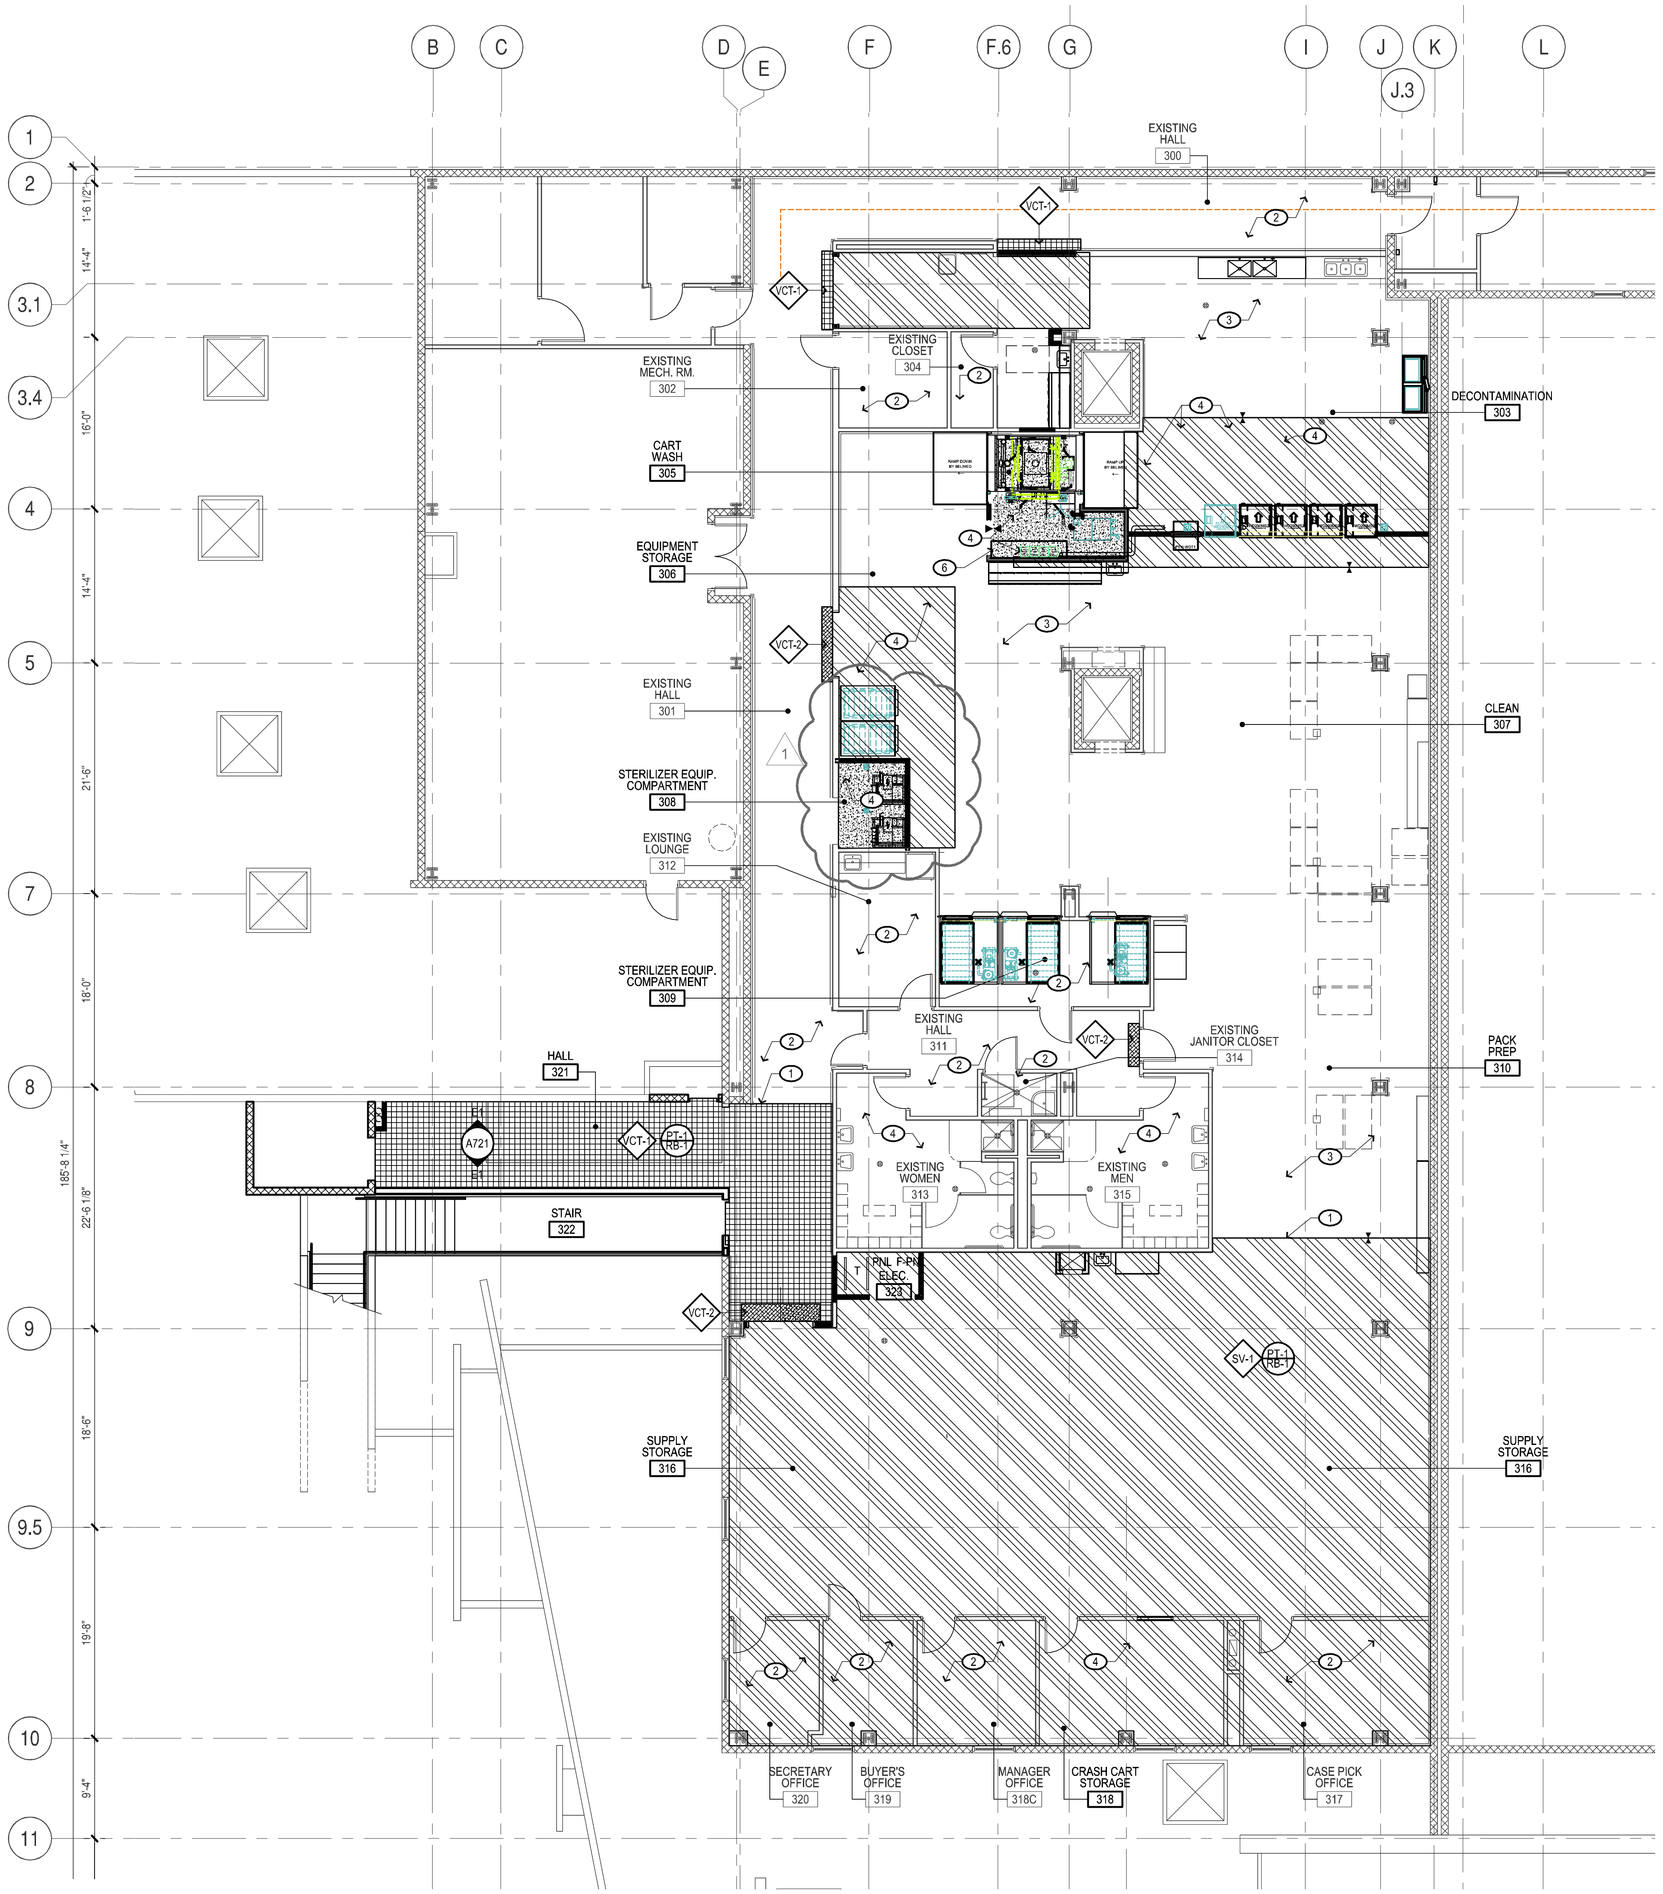

N

THIRD FLOOR FINISH PLAN
@ STERILE PROCESSING

1/8" = 1'-0"

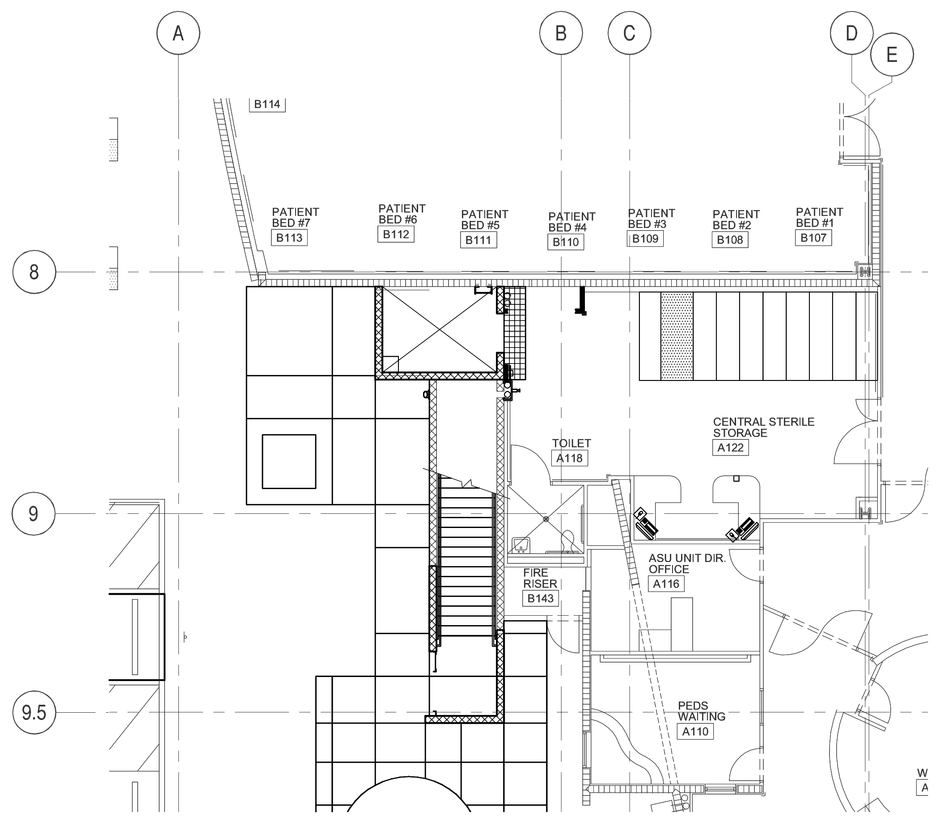

N

FIRST FLOOR FINISH PLAN
@ STERILE STORAGE/ELEVATOR

1/8" = 1'-0"

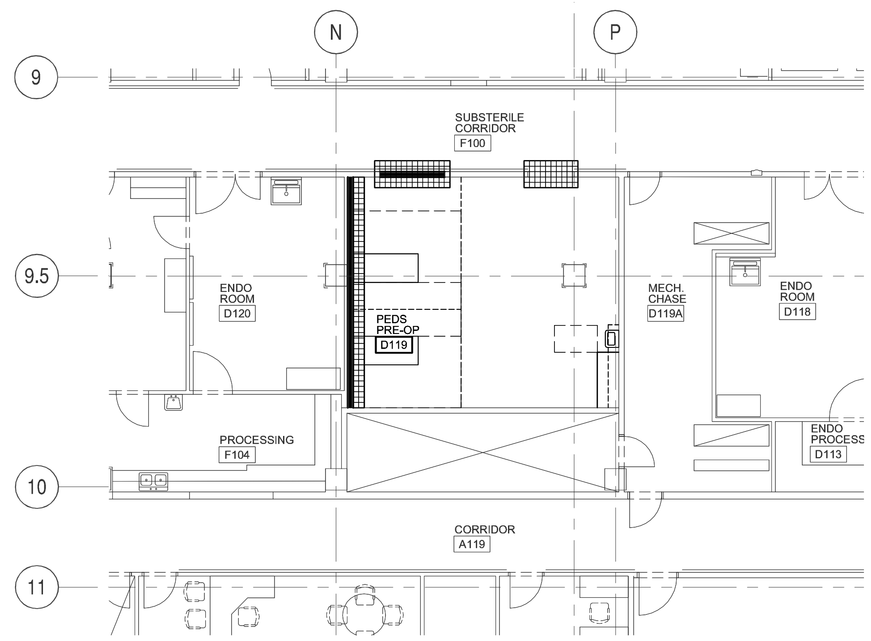

N

FIRST FLOOR FINISH PLAN
@ PED PRE-OP

1/8" = 1'-0"

GENERAL NOTES

A. GENERAL: DESIGNER IS TO APPROVE ALL SHOP DRAWINGS PRIOR TO FABRICATION.
B. MATERIALS: ALL MATERIALS TO BE DELIVERED IN THEIR ORIGINAL PACKAGING WITH MANUFACTURER'S LABELS. CONTRACTOR WILL BE RESPONSIBLE FOR RECEIVING, STORING, AND PROTECTING MATERIAL FROM ANY DAMAGE BY MOISTURE, WIND, SUN, ABUSE, OR ANY HARMFUL EFFECTS. DAMAGED MATERIALS WILL BE REJECTED AND MUST BE REPLACED BY THE CONTRACTOR.
C. FINISHES: ALL FINISHES SHALL COMPLY WITH FLAME SPREAD AND SMOKE DEVELOPMENT STANDARDS AS LISTED IN THE INTERNATIONAL FIRE CODE AND INTERNATIONAL BUILDING CODE. PROVIDE SAMPLES OF FINISHES BEFORE PLACING ORDER FOR VERIFICATION.
D. INSTALLATION: ANY VARIATION IN PATTERNS, COLOR, OR ANY OTHER DEFECT SHOULD BE BROUGHT TO THE ATTENTION OF THE DESIGNER AND OWNER FOR DIRECTON AND APPROVAL.
E. CLEAN UP: UPON COMPLETION OF ALL FINISH APPLICATIONS, ALL MATERIALS AND EQUIPMENT SHALL BE REMOVED. CONTRACTORS SHALL INSURE THAT ALL AREAS ARE LEFT CLEAN AND DAMAGE FREE.
F. MILLWORK: IN CASES WHERE ANY DARK LAMINATE IS USED, USE BLACK SILICON CAULK MATERIAL TO BLEND THE SEAMS.
G. FLOORING: PREPARE SUBFLOOR SURFACE PER MANUFACTURER'S RECOMMENDATIONS PRIOR TO FINISH FLOOR INSTALLATION. INSTALLATION OF FINISHED FLOORING SHALL SERVE AS ACCEPTANCE OF SUBFLOOR/SLAB CONDITION.
H. TRANSITIONS: ALL FLOORING TRANSITIONS AND SEAMS AT A DOOR SHALL OCCUR DIRECTLY UNDER THE CENTERLINE OF CLOSED DOOR U.N.O.
I. BASE: USE RB-1 THROUGHOUT THE ENTIRE SPACE, U.N.O. ALL BASE MATERIAL SHALL BE INSTALLED FLUSH TO FLOORING SURFACE.
J. PAINT: ALL REMAINING PAINT (1 GALLON MINIMUM) TO BE LEFT WITH OWNER.
K. WALL FINISH: ½" TYPE "X" GYPSUM WITH LIGHT ORANGE PEEL TEXTURE.
L. SWITCH PLATES AND ELECTRICAL COVERS: ALL SWITCH PLATES AND ELECTRICAL COVERS TO BE A CONSISTENT WHITE COLOR THROUGHOUT.
M. DOOR FRAMES: ALL DOOR FRAMES TO BE PAINTED APT-2.
N. CEILING: SEE REFLECTED CEILING PLAN FOR LOCATION OF CEILING TYPES. GYP. CEILINGS PAINTED APT-1 U.N.O. EXPOSED CEILINGS, DECK, STRUCTURAL COMPONENTS AND DUCTWORK PAINTED APT-1, U.N.O.

KEYNOTES

1. WHERE EXISTING FLOORING MEETS NEW FLOORING, PATCH AND REPAIR FOR SEAMLESS TRANSITION.
2. EXISTING VCT FLOORING TO REMAIN.
3. EXISTING SHEET VINYL TO REMAIN.
4. WHERE DEMOLITION OCCURS - EXTEND, INFILL, PATCH, & REPAIR WITH NEW FLOORING TO MATCH EXISTING FLOORING. PROVIDE A SEAMLESS TRANSITION.
5. NOT USED
6. TRANSITION FROM SHEET VINYL TO SEALED CONCRETE. USE REDUCER STRIP - SEE DETAIL E2/A721.

SHEET LEGEND

AREAS NOT HATCHED WILL BE OTHERWISE NOTED. USE HATCH AS REFERENCE.

- SEALED CONCRETE
- VCT-1 (TO MATCH EXISTING FLOOR & PATCHING)
- RED STERILE BAR - VCT-2
- SHEET VINYL

FINISH LEGEND

SHEET VINYL (SV-X)			
SV-1	MFG.	MANNINGTON	
	STYLE	RELAY RE	
	COLOR	ALMOND BUFF (23018)	
	SIZE	6' WIDE ROLL	
	INSTALLATION	100% SURFACE ADHESIVE	
VINYL COMPOSITION TILE (VCT-X)			
VCT-1	MFG.	MANNINGTON	
	STYLE	ESSENTIALS	
	COLOR	123 WHEAT	
	THICKNESS	1/8"	
	SIZE	12"X12"	
VCT-2	MFG.	MANNINGTON	
	STYLE	ESSENTIALS	
	COLOR	228 NEW GERANIUM	
	THICKNESS	1/8"	
	SIZE	12"X12"	
CONCRETE SEALANT (CS-X)			
CS-1	MFG.	CRETO DPS	
RUBBER BASE (RB-X)			
RB-1	MFG.	JOHNSONITE	
	COLOR:	47 BROWN	
	TYPE:	6" COVE	
PLASTIC LAMINATE (PL-X)			
PL-1	MFG.	WILSONART	CABINET
	NUMBER	7039-60	
	COLOR	WINDSOR MAHOGANY	
	FINISH	MATTE	
PL-2	MFG.	ARBORITE	COUNTER
	NUMBER	P 336 CA	
	COLOR	SAHARA OASIS	
	FINISH	MATTE	
PAINT (SCHEME)PT-X)			
APT-1	MFG.	FRAZEE	CEILING
	NUMBER/ COLOR	6231W SAWYER'S FENCE	
	FINISH	EGGSHELL	
APT-2	MFG.	FRAZEE	WALL
	NUMBER/ COLOR	8234M DAPLIN	
	FINISH	EGGSHELL	
ACOUSTICAL CEILING TILE ACT-X			
ACT-1	MFG.	ARMSTRONG	
	STYLE	RADAR	
	SIZE	SEE REFLECTED CEILING PLAN	

FINISH PLAN LEGEND

FLOOR — PT-X — WALL
PT-X / RB-X
BASE

CHANGE IN FLOOR FINISH

ROOM FINISH SCHEDULE

ROOM NO.	ROOM NAME	FLOORING	BASE	WALLS	CEILING FINISH	HORIZ. MILLWORK	VERT. MILLWORK
A122	CENTRAL STERILE STORAGE	VCT-1	RB-1	APT-2	APT-1	-	-
A119	PEDS PRE-OP	VCT-1	RB-1	APT-2	APT-1	PL-2	PL-1
301	EXISTING HALL	VCT-1 & VCT-2	RB-1	APT-2	ACT-1	-	-
303	DECONTAMINATION	SV-1	RB-1	APT-2	APT-1	-	-
305	CART WASH	SV-1	RB-1	APT-2	APT-1	-	-
306	EQUIPMENT STORAGE	SV-1	RB-1	APT-2	APT-1	-	-
307	CLEAN AREA	SV-1	RB-1	APT-2	APT-1	PL-2	PL-1
308	STERILIZER EQUIPMENT COMPARTMENT	SV-1	RB-1	APT-2	APT-1	-	-
309	STERILIZER EQUIPMENT COMPARTMENT	SV-1	RB-1	APT-2	APT-1	-	-
310	PACKAGE PREP	SV-1	RB-1	APT-2	APT-1	-	-
316	SUPPLY STORAGE	SV-1	RB-1	APT-2	APT-1	-	-
317	CASE PICK OFFICE	SV-1	RB-1	APT-2	APT-1	-	-
318	CRASH CART STORAGE	SV-1	RB-1	APT-2	APT-1	-	-
318C	MANAGER OFFICE	SV-1	RB-1	APT-2	APT-1	-	-
319	BUYER'S OFFICE	SV-1	RB-1	APT-2	APT-1	-	-
320	SECRETARY OFFICE	SV-1	RB-1	APT-2	APT-1	-	-
321	HALL	VCT-1 & VCT-2	RB-1	APT-2	ACT-1	-	-
322	STAIR EXTERIOR						
323	ELECTRICAL ROOM	SV-1	RB-1	APT-2	APT-1	-	-

REMARKS

1. REFER TO FIRST AND/OR THIRD FLOOR FINISH PLAN FOR EXACT LOCATION OF WALL AND/OR FLOOR FINISHES.
2. ELEVATOR CAB FLOORING TO BE "RUBBER-CAL" RUBBER FLOORING "COIN-GRIP" TEXTURE, 6MM THICKNESS X MIN WITH OF CAB. COLOR "BLACK"

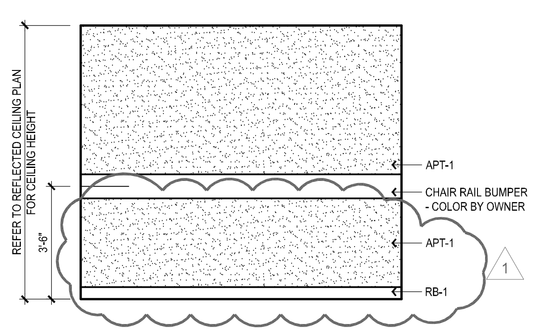

E1 INTERIOR ELEVATION
AT HALLS 301 & 321

3/8" = 1'-0"

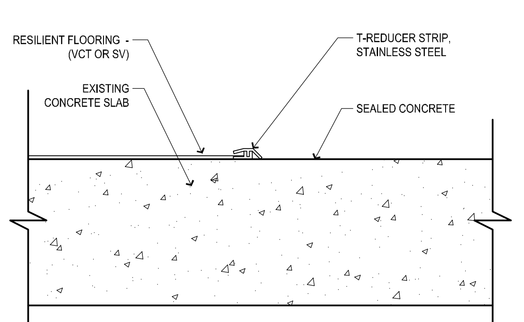

E2 TRANSITION DETAIL
RES. FLOORING TO SEALED CONCRETE

3" = 1'-0"

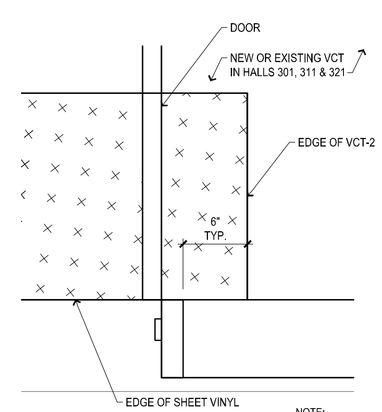

E3 FLOORING DETAIL
RED STERILE BAR

1 1/2" = 1'-0"

NOTE:
RED STERILE BAR ONLY OCCURS AT ENTRANCES INTO THE STERILE AREA OF THE PROJECT. SPECIFICALLY, ROOMS 306, 310 & 316.

architecture
interiors
landscape
planning
engineering

Dekker
Perich
Sabatini

6880 Bermuda Rd. Ste. 100
Las Vegas, Nevada 89119

702.436.1006
fax 436.1050
info@dpsdesign.org

ARCHITECT

ENGINEER

100% SUBMISSION
REVIEW SET
04/13/09

PROJECT

UMC
UNIVERSITY MEDICAL CENTER
THE SYMBOL OF EXCELLENCE

UMC Sterile Processing Department Remodel

1800 West Charleston
Las Vegas, Nevada 89102

REVISIONS
1 2-12-10 ADDENDUM # 3

DRAWN BY	EDD
REVIEWED BY	CWM
DATE	04/13/09
PROJECT NO.	07-0541

DRAWING NAME
FINISH PLANS, DETAILS & SCHEDULES

DRAWING NO.
A721
OF