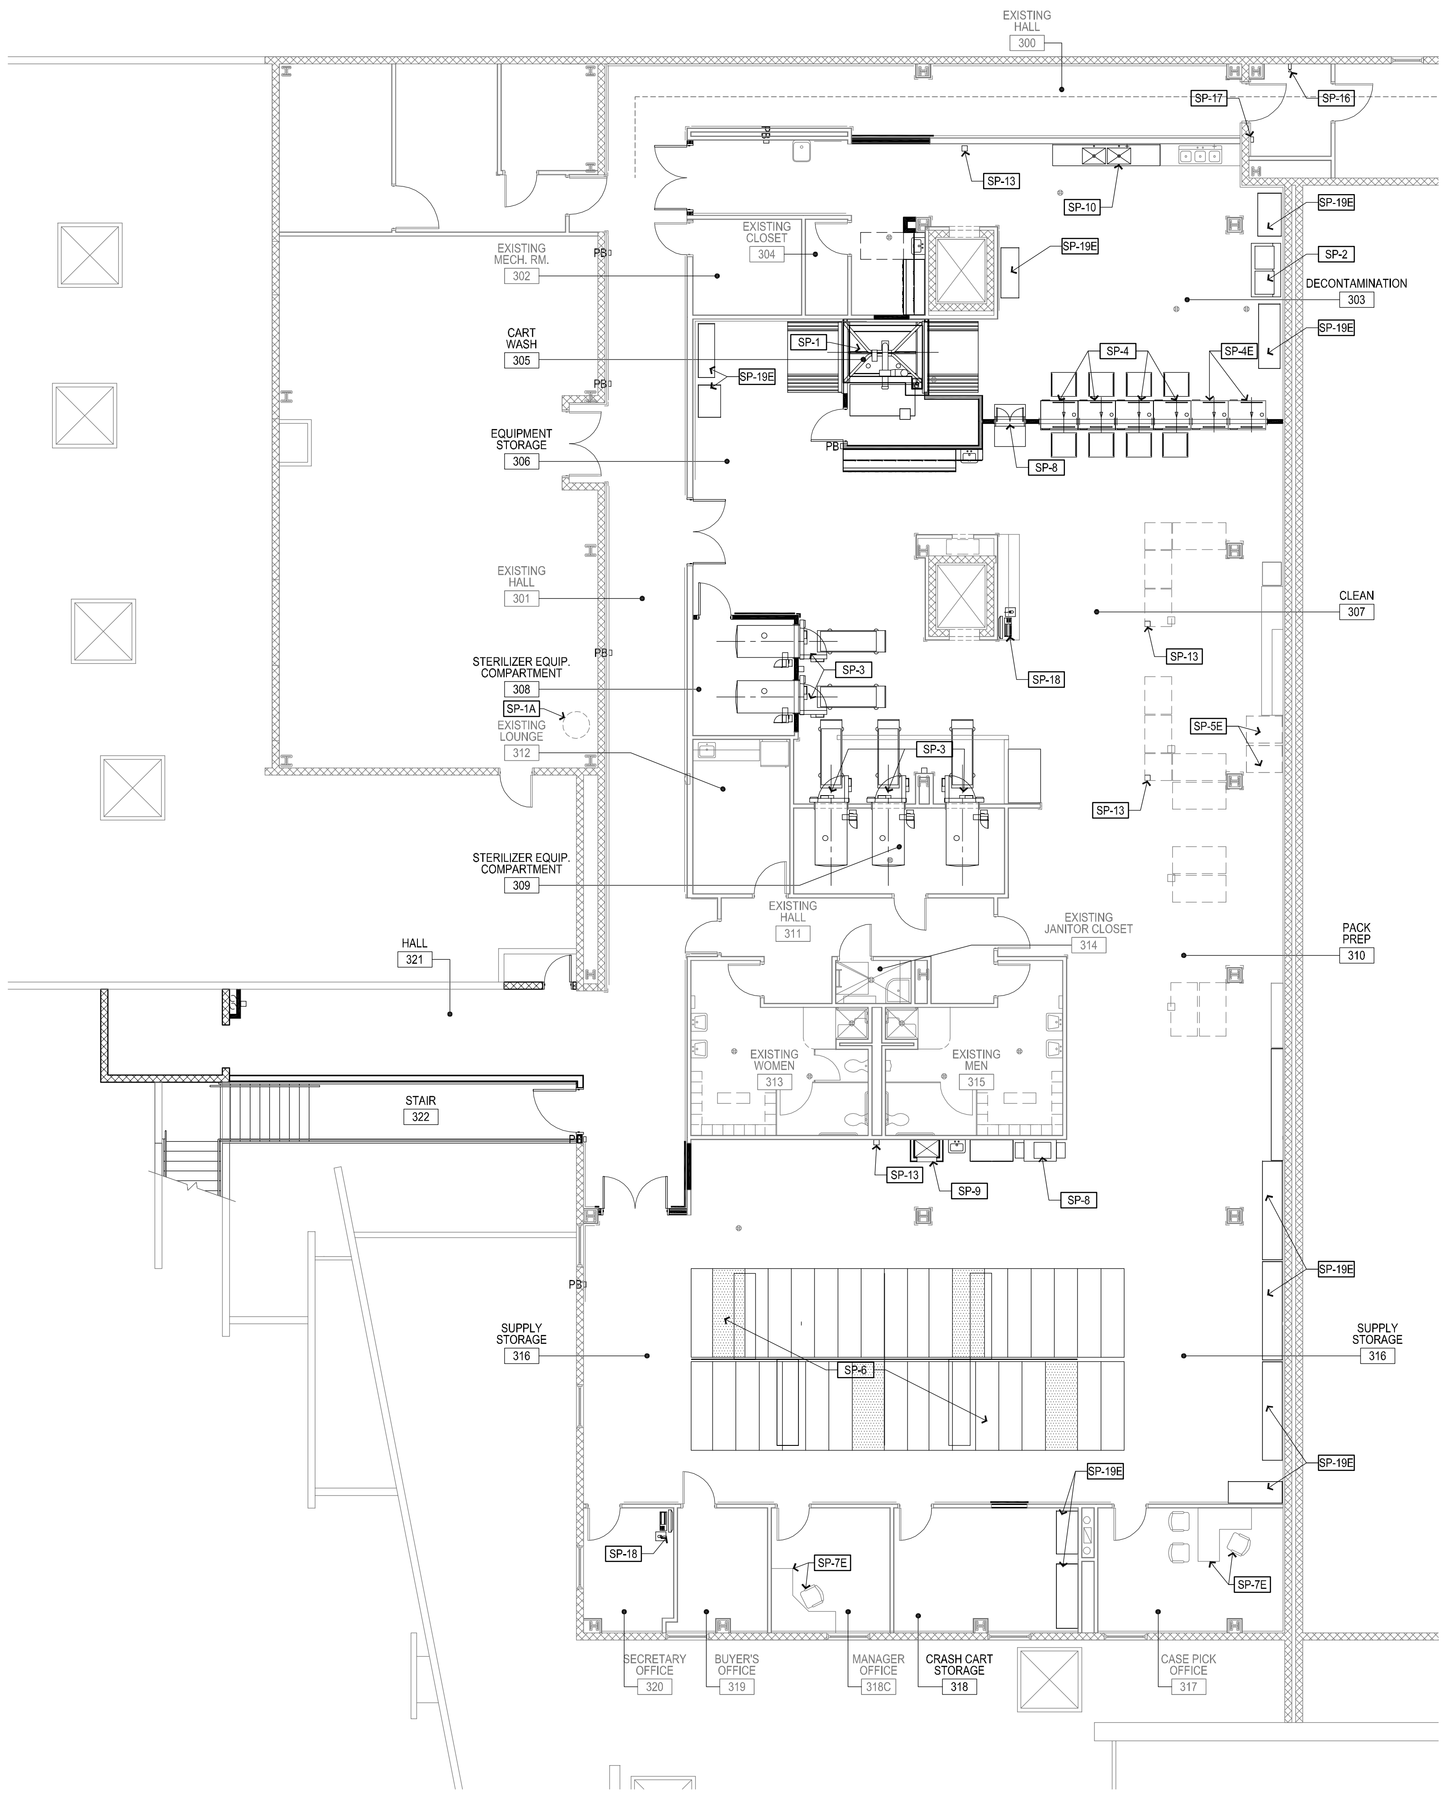

N

THIRD FLOOR EQUIPMENT PLAN
@ STERILE PROCESSING
1/8" = 1'-0"

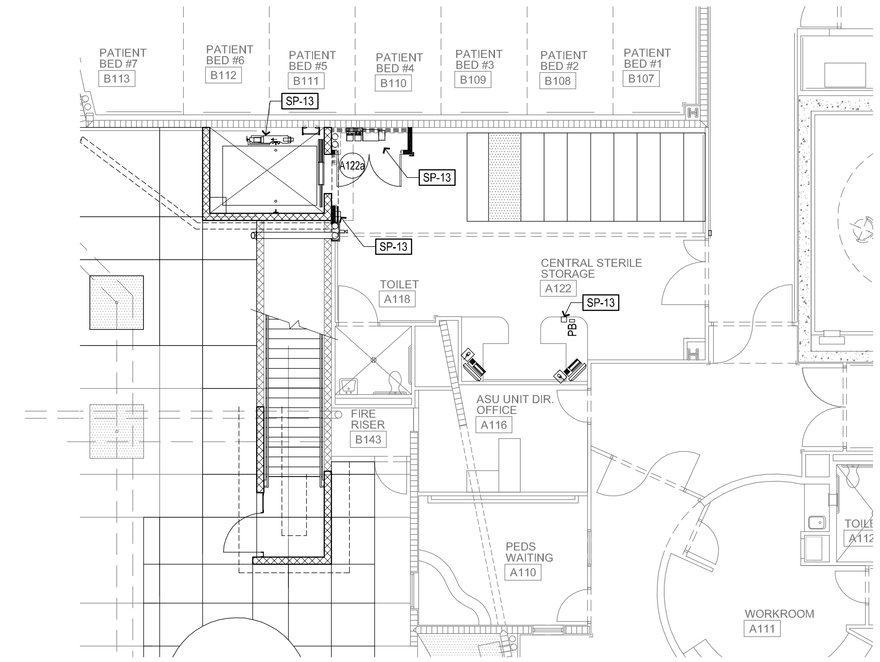

N

FIRST FLOOR EQUIPMENT PLAN
@ STERILE ELEVATOR
1/8" = 1'-0"

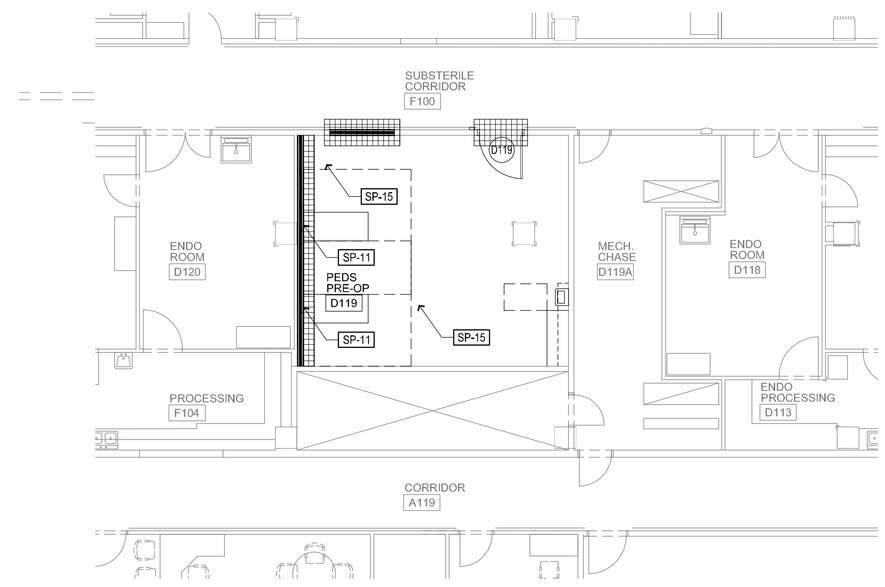

N

FIRST FLOOR EQUIPMENT PLAN
@ PED PRE-OP
1/8" = 1'-0"

EQUIPMENT SCHEDULE

SYMBOL	ITEM	CFCI	OFCI	OFOI	UTILITIES	REMARKS
SP-1	CART & UTENSIL WASHER/DISINFECTOR			X	W,S,A,D,V,E, CR,E	
SP-1A	EXISTING AIR COMPRESSOR			X	E	
SP-2	SONIC CONSOLE WASHER/DRYER			X	W,A,D,E	
SP-3	MEDIUM STEAM STERILIZER			X	E,S,W,D	
SP-4	RELIANCE 444 SYNERGY WASHER/DRYER			X	W,A,VE,D,E	
SP-5E	EXISTING DRYER - RELOCATED			X	E	
SP-6	MOVEABLE SHELVING SYSTEM			X		
SP-7E	EXISTING OFFICE FURNITURE			X		
SP-8	PASS-THRU WINDOW			X		
SP-9	PNUEMATIC TUBE			X	E,A,V	
SP-10	2-COMPARTMENT SINK			X	W,RO	
SP-11	HILLROM HEADWALL UNIT		X		E,C. 4V, 2-0, 2-A	CONTRACTOR TO SUPPLY LIGHT FOR SYSTEM
SP-12E	EXISTING COPIER - RELOCATED			X	E,C	
SP-13	SCAN STATION			X	E,C	
SP-14	WALL BRACKET FOR MONITOR		X			
SP-15	CURTAIN TRACK & IV TRACK W/ HOOKS	X				CURTAIN BY OWNER
SP-16	CCTV CAMERA	X			E,C	
SP-17	INTERCOM	X			E,C	
SP-18	CCTV MONITOR & INTERCOM	X			E,C	
SP-19E	EXISTING WIRE SHELVING - RELOCATED			X		

UTILITIES SYMBOLS

A	AIR - SEE PLUMBING
C	COMMUNICATIONS - SEE ELECTRICAL
CR	CONDENSATE RETURN - SEE PLUMBING
D	DRAIN - SEE PLUMBING
E	ELECTRICAL - SEE ELECTRICAL
O	OXYGEN - SEE PLUMBING
RO	REVERSE OSMOSIS WATER - SEE PLUMBING
S	STEAM - SEE PLUMBING
V	VACUUM - SEE PLUMBING
VE	VENTILATION EXHAUST - SEE MECHANICAL

architecture
interiors
landscape
planning
engineering

Dekker Perich Sabatini

6860 Bermuda Rd. Ste. 100
Las Vegas, Nevada 89119

702.436.1006
fax 436.1050
info@dpsdesign.org

ARCHITECT

ENGINEER

100% SUBMISSION
REVIEW SET
04/13/09

PROJECT

UMC
UNIVERSITY MEDICAL CENTER
THE SYMBOL OF EXCELLENCE

UMC Sterile Processing Department Remodel
1800 West Charleston
Las Vegas, Nevada 89102

REVISIONS

DRAWN BY	EDD
REVIEWED BY	CWM
DATE	04/13/09
PROJECT NO.	07-0541

DRAWING NAME

EQUIPMENT PLAN SCHEDULE

DRAWING NO.

A921

OF