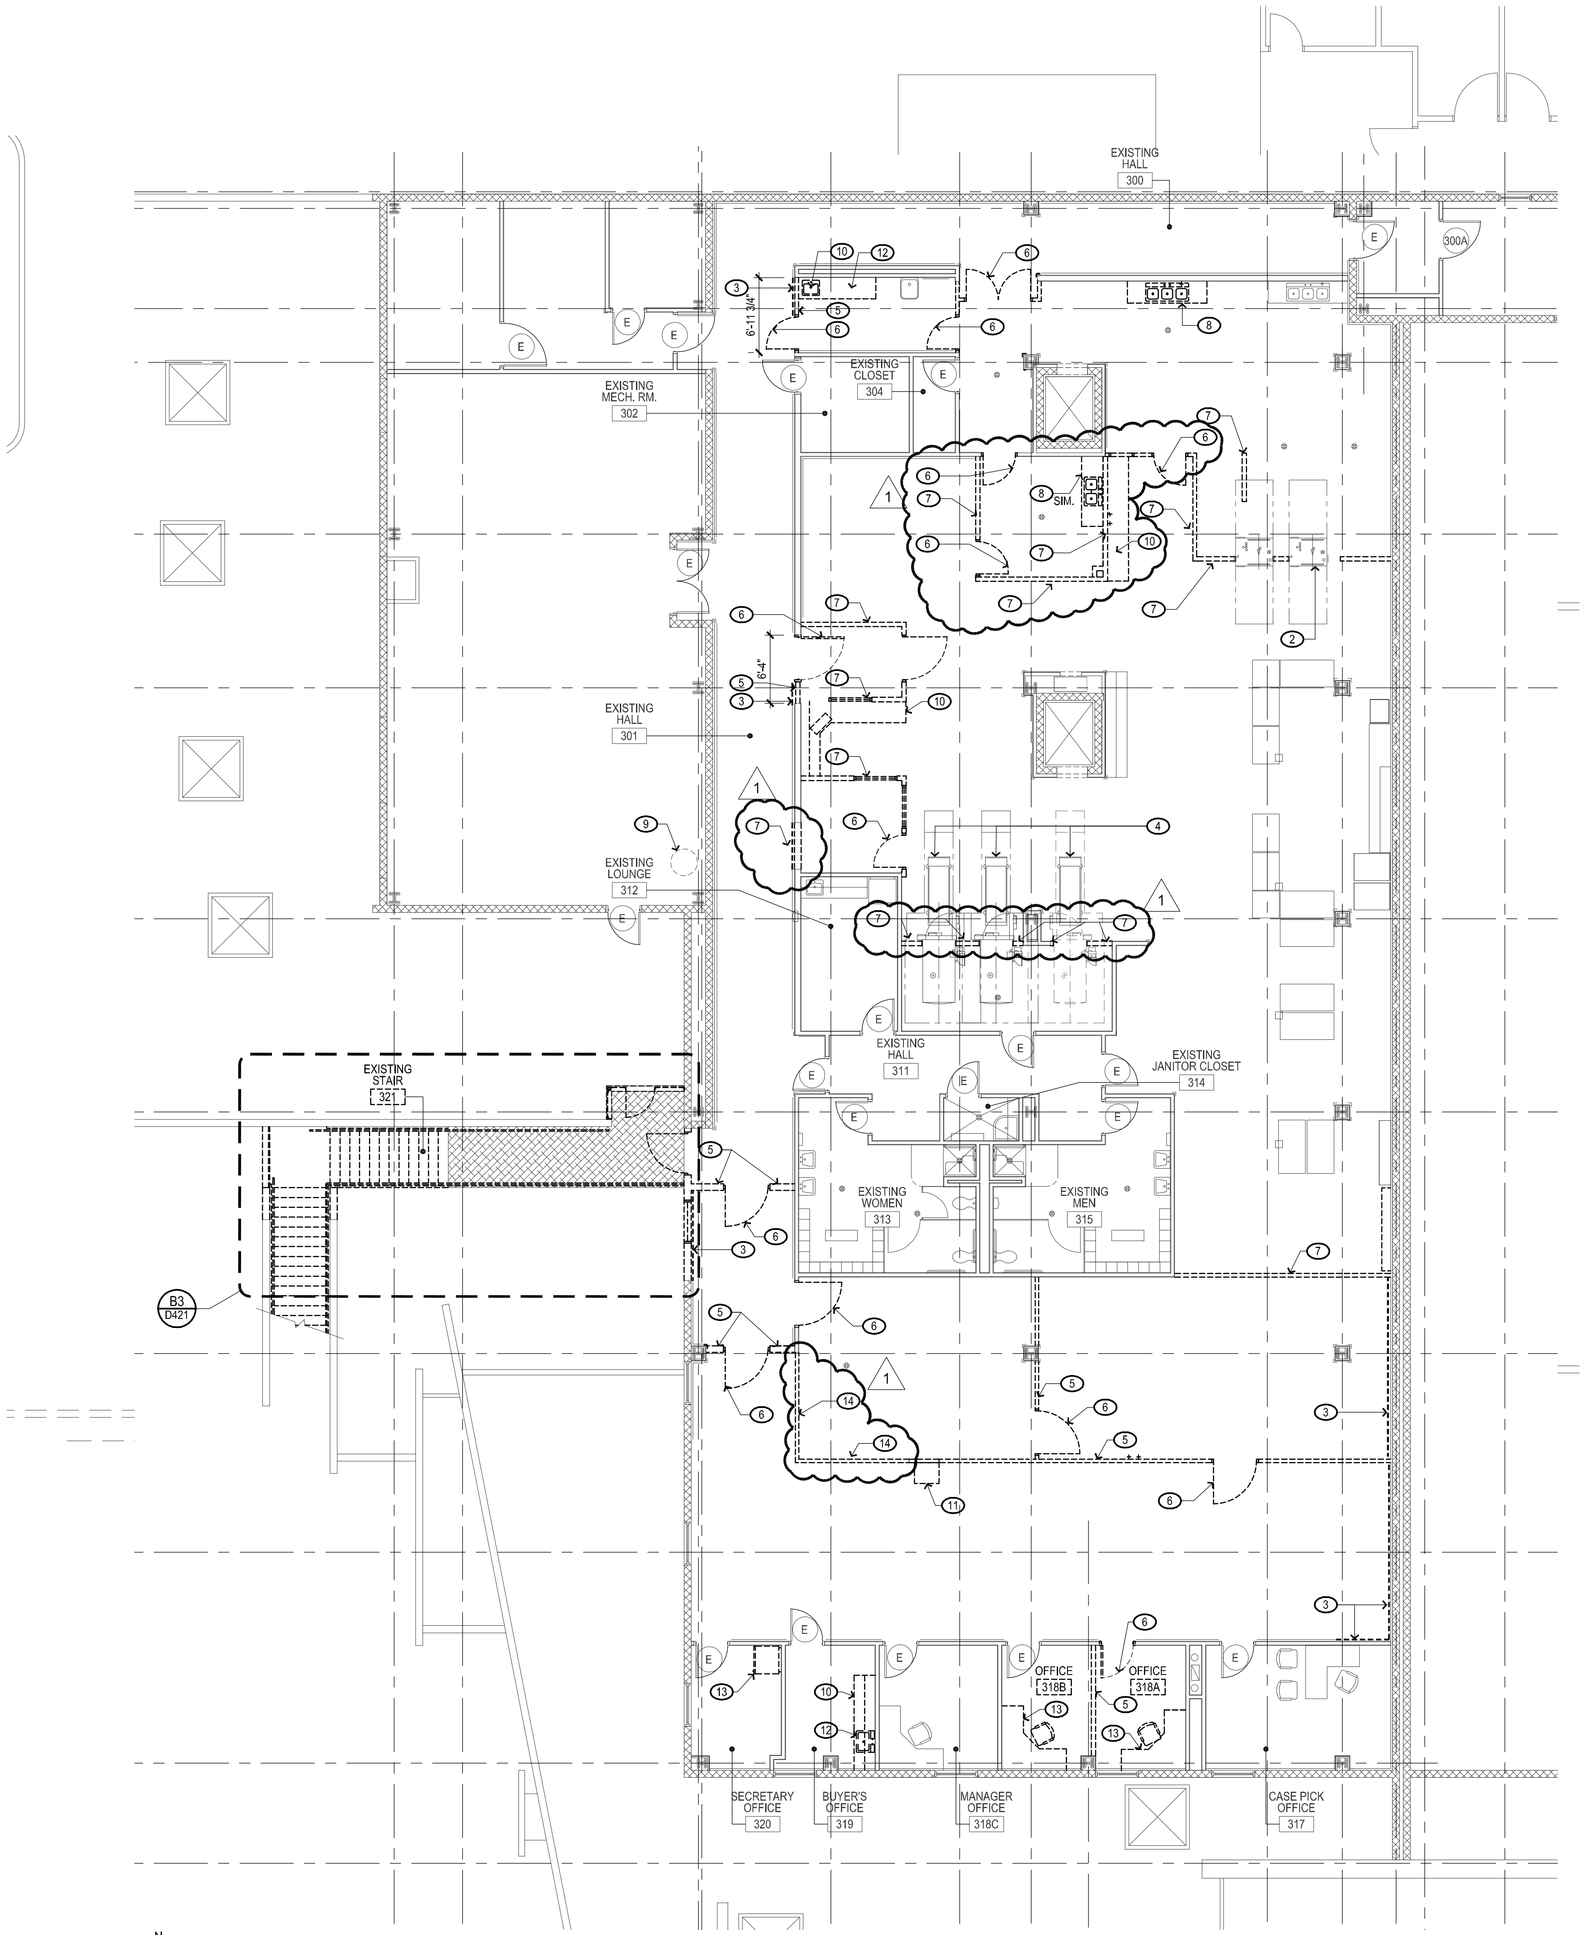

N

PARTIAL THIRD FLOOR DEMO PLAN

1/8" = 1'-0"

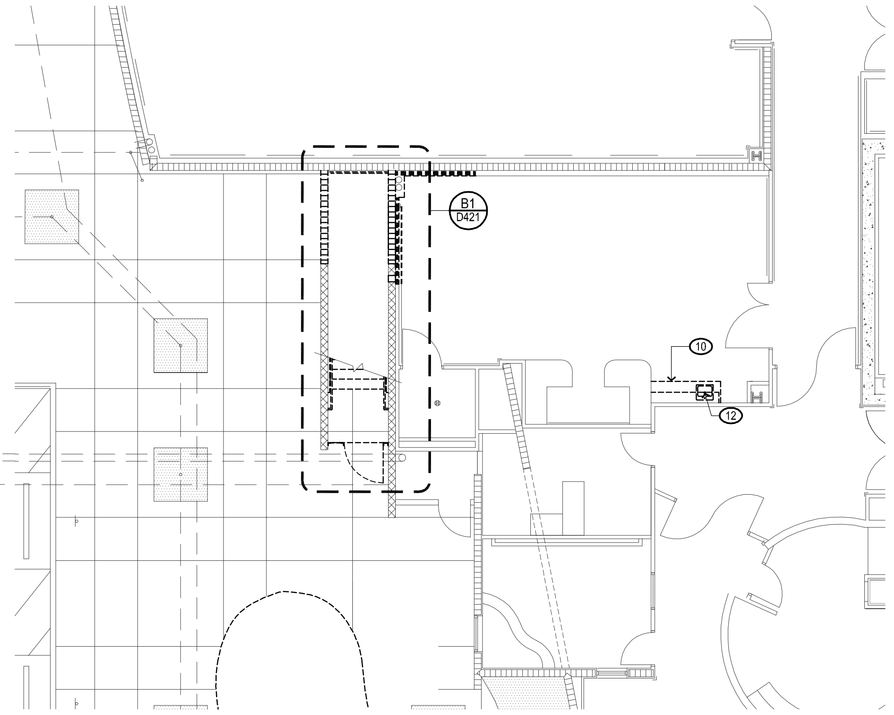

N

PARTIAL FIRST FLOOR DEMO PLAN

@ STERILE STORAGE/ELEVATOR

1/8" = 1'-0"

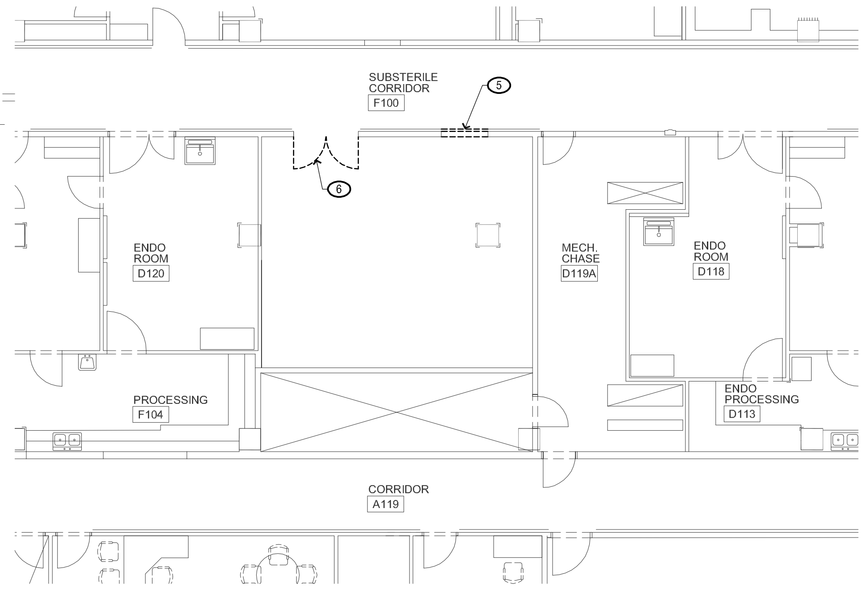

N

PARTIAL FIRST FLOOR DEMO PLAN

@ PED PRE-OP

1/8" = 1'-0"

GENERAL NOTES

A. ALL EXISTING ELECTRICAL & DATA OUTLETS LOCATED IN NON-DEMO WALLS & FLOORS TO REMAIN.

KEYNOTES

1. RELOCATE EXISTING STAIR- SEE FLOOR PLAN FOR NEW LOCATION.
2. RELOCATE EXISTING 4-CUBE WASHER- SEE A121 FOR NEW LOCATION.
3. REMOVE BUMPER AND WAINSCOT.
4. REMOVE STERILIZER.
5. DEMO EXISTING WALL AS SHOWN. PATCH AND REPAIR ADJACENT WALL.
6. DEMO EXISTING DOOR AND FRAME AS SHOWN. PATCH AND REPAIR ADJACENT WALL TO MATCH EXISTING FINISH.
7. DEMO EXISTING WALL AS SHOWN. RELOCATE EXISTING PLUMBING AND ELECTRICAL-SEE PLUMBING AND ELECTRICAL.
8. REMOVE 3-COMPARTMENT SINK. RETURN TO OWNER.
9. EXISTING AIR COMPRESSOR TO REMAIN.
10. REMOVE CASEWORK ENTIRELY, RETURN TO OWNER.
11. PNEUMATIC TUBE SYSTEM TO BE REMOVED AND RELOCATED. SEE PLUMBING AND ELECTRICAL.
12. REMOVE EXISTING SINK. COORDINATE WITH PLUMBING. PATCH WALL AS NECESSARY TO MATCH FINISH PLAN PER SCHEDULE ON SHEET A721.
13. REMOVE EQUIPMENT AND/OR FURNITURE. RETURN TO OWNER.
14. REMOVE SOFFIT FURR DOWN TO ABOVE NEW CEILING AS NEEDED.

1

SHEET LEGEND

DEMO CONSTRUCTION

EXISTING CONSTRUCTION TO REMAIN

EXISTING SLAB TO BE REMOVED IN THIS AREA ONLY. COORDINATE WITH ALL OTHER DISCIPLINES.

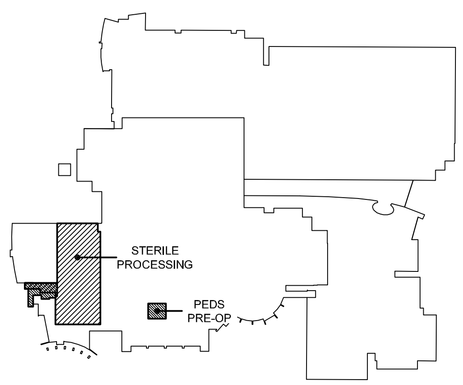

N

KEY PLAN

N.T.S.

architecture
interiors
landscape
planning
engineering

Dekker Perich Sabatini

6860 Bermuda Rd. Ste. 100
Las Vegas, Nevada 89119

702.436.1006
fax 436.1050
info@dpsdesign.org

ARCHITECT

ENGINEER

100% SUBMISSION
REVIEW SET
04/13/09

PROJECT

UMC
UNIVERSITY MEDICAL CENTER
THE SYMBOL OF EXCELLENCE

UMC Sterile Processing Department Remodel

1800 West Charleston
Las Vegas, Nevada 89102

REVISIONS

1 2-12-10 ADDENDUM # 3

DRAWN BY	EDD
REVIEWED BY	CWM
DATE	04/13/09
PROJECT NO.	07-0541

DRAWING NAME

PARTIAL FLOOR DEMOLITION PLANS

DRAWING NO.

D121

OF