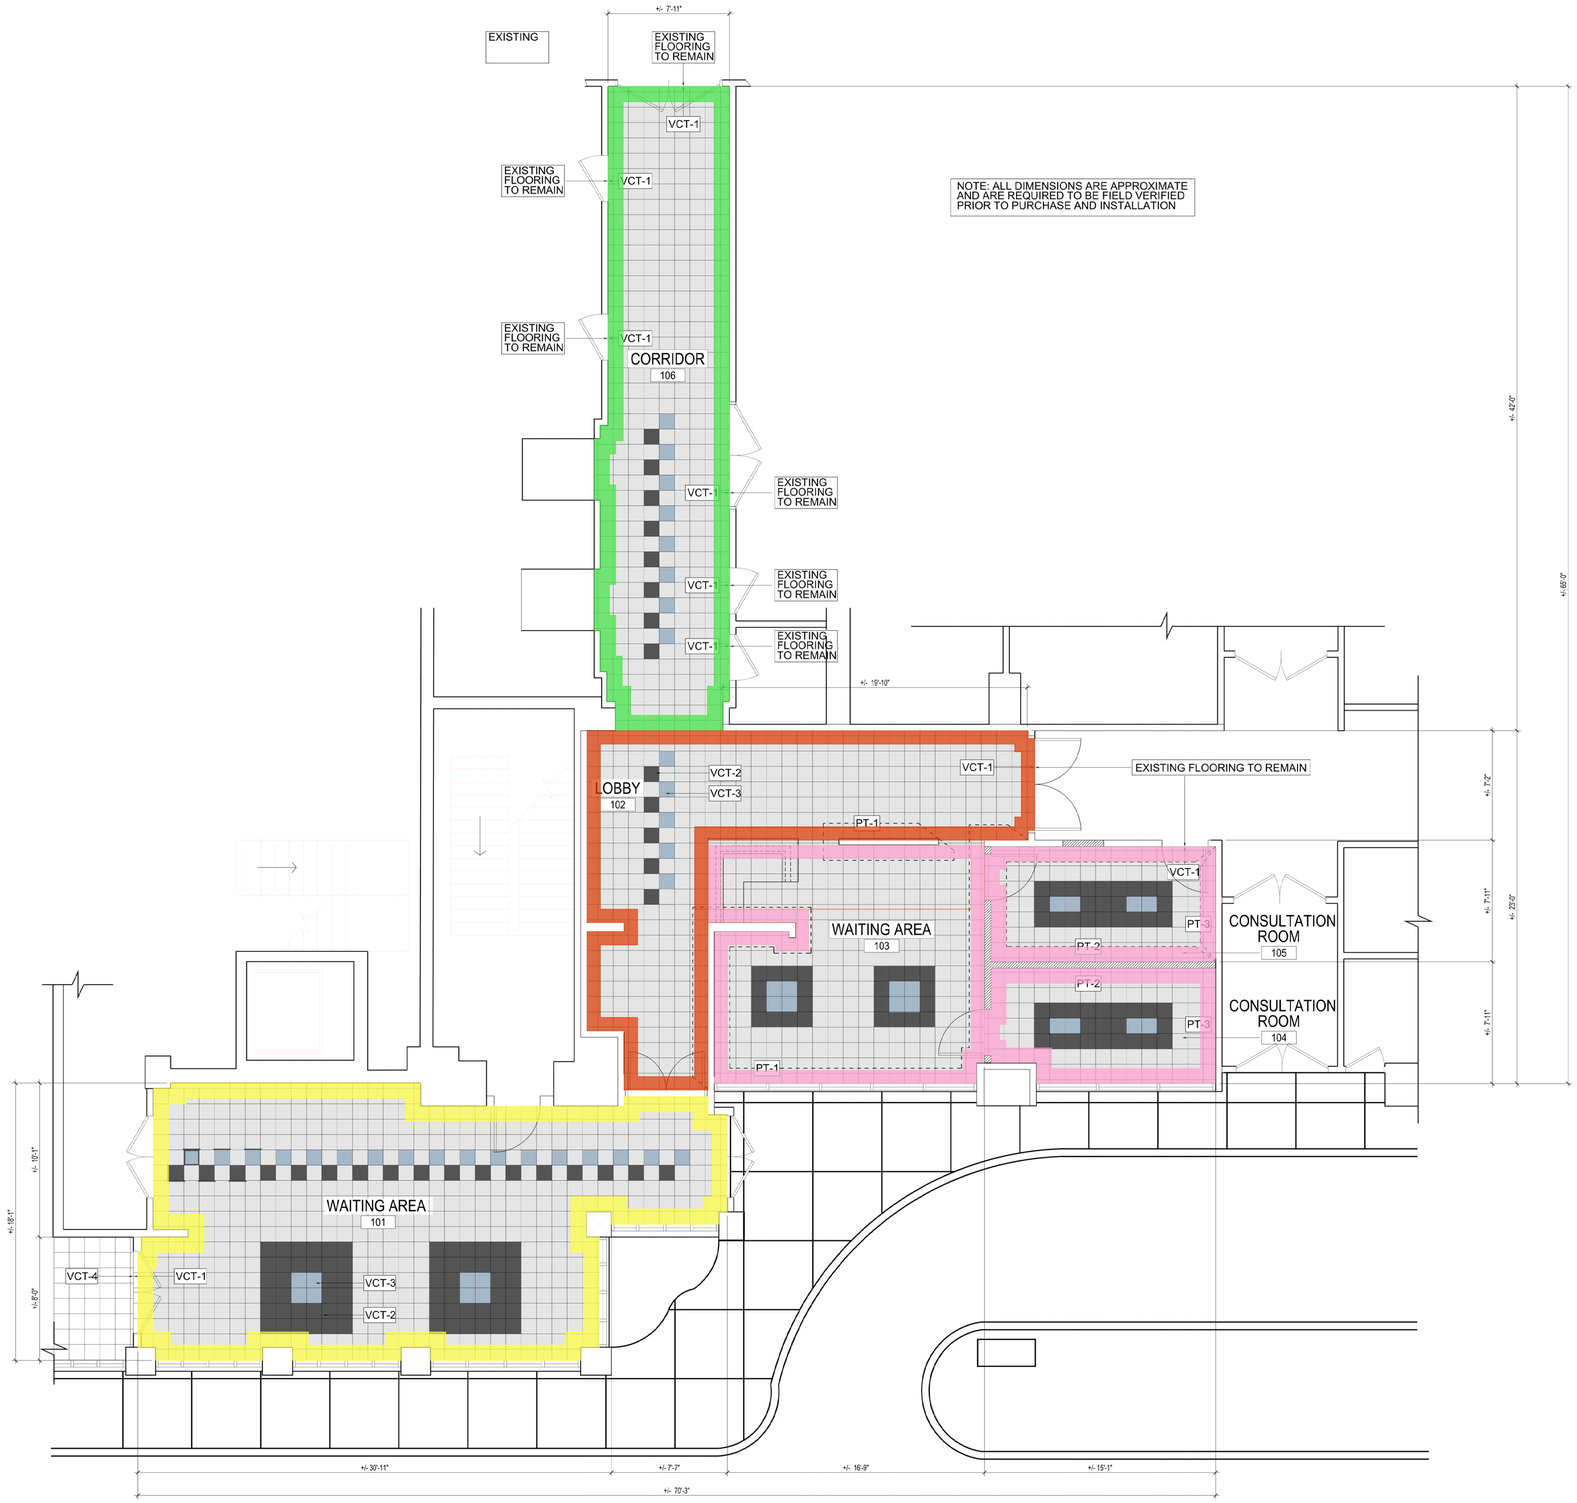

FINISH PLAN
1/4" = 1'-0"
1

GENERAL FINISH NOTES

1. EXISTING WALL FINISH TO REMAIN, UNLESS NOTED OTHERWISE

FINISH LEGEND

SYMBOL	TYPE	DESCRIPTION
VCT-1	VINYL TILE	MANNINGTON PROGRESSIONS #55129 "PUTTY"
VCT-2	VINYL TILE	MANNINGTON PROGRESSIONS #55519 "BED ROCK"
VCT-3	VINYL TILE	MANNINGTON PROGRESSIONS #55220 "HORIZON"
VCT-4	VINYL TILE	EXISTING FROM OWNER'S ATTIC STOCK - PATTERN TO MATCH EXISTING
BASE	RUBBER BASE	MANNINGTON RUBBER BASE, COVED 6"H BASE TYPE TP #947 "BROWNSTONE"
PT-1	PAINT	DUNN EDWARDS "DRIFTING" #DEC 770
PT-2	PAINT	DUNN EDWARDS "ANTIQUE WHITE" #DEN 7011
PT-3	PAINT	DUNN EDWARDS "UMC BLUE"

FINISH NOTES

1. PATCH AND REPAIR VCT FLOORING AS NEEDED TO PROVIDE A.D.A. ACCESS.
2. PROVIDE NEW THRESHOLD AS REQUIRED

PRICING LEGEND

COLOR	TYPE
	PROVIDE PRICING IN BASE BID
	PROVIDE PRICING AS "ALTERNATE #1"
	PROVIDE PRICING AS "ALTERNATE #2"
	PROVIDE PRICING AS "ALTERNATE #3"

EV&A architects

ED VANCE AND ASSOCIATES
900 PAVILION CENTER DRIVE SUITE 180
LAS VEGAS, NEVADA 89144
P. 702.946.8195 F. 702.946.8196
www.edvanceassociates.com

UMC UNIVERSITY MEDICAL CENTER

UMC TRAUMA BLDG. LOBBY
TENANT IMPROVEMENT
800 ROSE ST
LAS VEGAS, NEVADA 89106

EV&A Job Number: 2014137

DRAWINGS AND SPECIFICATIONS REMAIN THE PROPERTY OF THE DESIGN PROFESSIONAL. COPIES OF THE DRAWINGS AND SPECIFICATIONS RETAINED BY THE CLIENT MAY BE UTILIZED ONLY FOR HIS USE AND FOR OCCUPYING THE PROJECT FOR WHICH THEY WERE PREPARED, AND NOT FOR THE CONSTRUCTION OF ANY OTHER PROJECTS.

4 - 23 - 2015

CONSTRUCTION DOCUMENTS
APRIL 23, 2015

Revision: Issue Date:

FINISH PLAN
aCOLOR w/
PRICING NOTES)

A2.02a