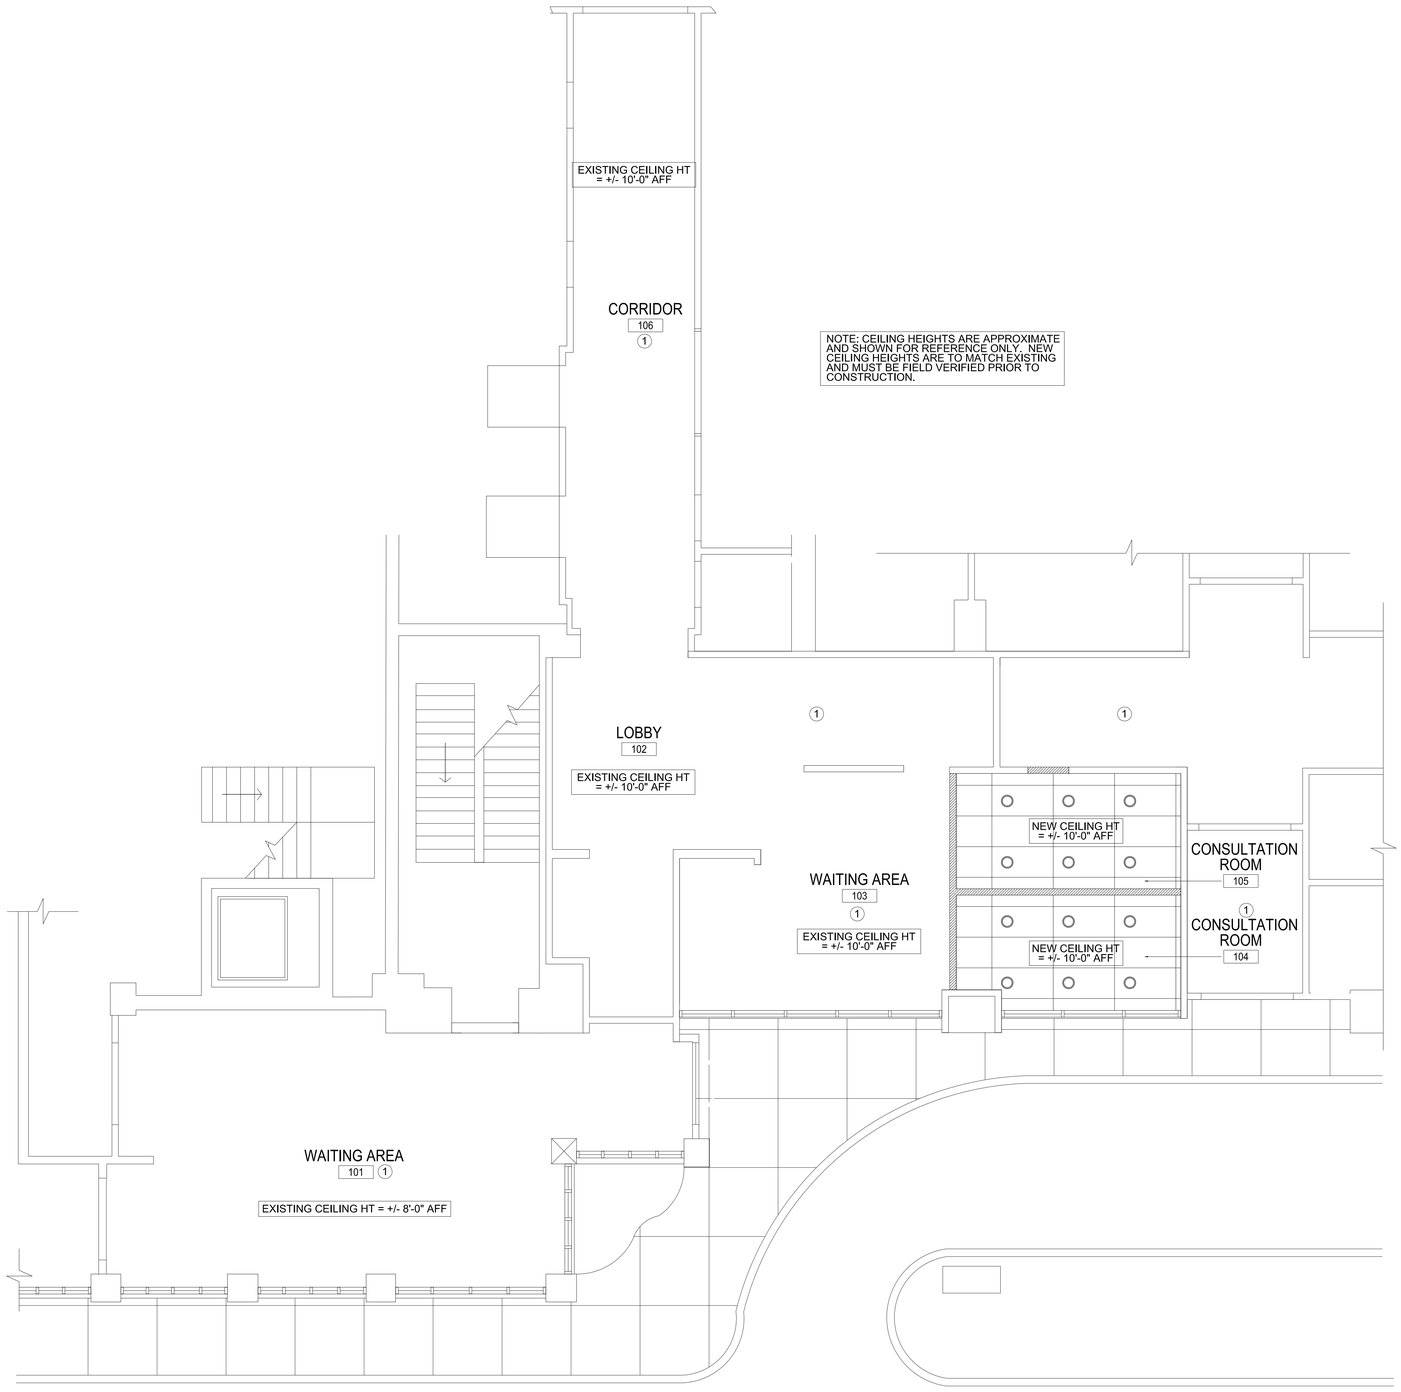

REFLECTED CEILING PLAN 1
1/4" = 1'-0"

GENERAL RCP NOTES

1. ALL WORK SHALL CONFORM WITH ALL THE PROVISIONS OF THE 2012 INTERNATIONAL BUILDING CODE AND ALL APPLICABLE CODE ORDINANCES HAVING JURISDICTION.
2. DO NOT SCALE DRAWINGS, ALL DIMENSION SHOWN ON PLANS ARE TO THE FACE OF STUD, CMU OR CONCRETE OR CENTER OF GRID LINE UNLESS NOTED OTHERWISE.
3. CONTRACTOR SHALL FIELD VERIFY ALL EXISTING CONDITIONS AND STRUCTURE LOCATIONS. EXISTING INFORMATION GIVEN IS BASED ON AVAILABLE DRAWINGS AND MAY NOT NECESSARILY REPRESENT THE ACTUAL AS BUILT CONDITIONS.
4. CONTRACTOR TO CLEAN, PATCH AND REPAIR ALL SURFACES DAMAGED BY DEMOLITION OR ALTERATION OF WORK AS REQ'D.
5. EXISTING GRID TO REMAIN, CONTRACTOR TO PATCH AND ERPAIR EXISTING GRID WHERE NEEDED.
6. WHERE NEW GRID IS REQUIRED, MATCH EXISTING GRID. NEW WORK TO APPEAR SEAMLESS WHERE NEW AND EXISTING FINISHES MEET.
7. EXISTING LIGHTING IN DEMO AREAS TO BE SALVAGED FOR OWNER'S ATTIC STOCK

KEYNOTES

1. EXISTING CEILING AND LIGHTING TO REMAIN. OWNER TO REPLACE DAMAGED TILES AS NEEDED TO MATCH EXISTING. (ARMSTRONG, CORTEGA SECOND LOOK II, COLOR:WHITE)

CEILING LEGEND

SYMBOL	DESCRIPTION
	NEW 2x4 ACOUSTICAL CEILING (SCORED TO LOOK LIKE 2x2) - HEIGHT, STYLE AND COLOR TO MATCH EXISTING. (ARMSTRONG, CORTEGA SECOND LOOK II, COLOR:WHITE)
	PHILIPS LIGHTOLIER LED DOWNLIGHT #C4L10NUVBZ10V with C4L10DL35CCLWVB

NOTE:
1. **ALL LIGHTING LOCATIONS FOR DESIGN INTENT ONLY. CONTRACTOR TO VERIFY EXISTING CONDITIONS AND FINAL LOCATIONS PRIOR TO COMMENCING WORK.**
2. **CONTRACTOR TO VERIFY THAT ALL SPECIFIED LIGHTING COMPLIES WITH CURRENT ENERGY CODES**

EV&A architects

ED VANCE AND ASSOCIATES
900 PAVILION CENTER DRIVE SUITE 180
LAS VEGAS, NEVADA 89144
P. 702.946.8195 F. 702.946.8196
www.edvanceassociates.com

UMC UNIVERSITY MEDICAL CENTER

UMC TRAUMA BLDG. LOBBY
TENANT IMPROVEMENT
800 ROSE ST
LAS VEGAS, NEVADA 89106

EV&A Job Number: 2014137

DRAWINGS AND SPECIFICATIONS REMAIN THE PROPERTY OF THE DESIGN PROFESSIONAL. COPIES OF THE DRAWINGS AND SPECIFICATIONS RETAINED BY THE CLIENT MAY BE UTILIZED ONLY FOR HIS USE AND FOR OCCUPYING THE PROJECT FOR WHICH THEY WERE PREPARED, AND NOT FOR THE CONSTRUCTION OF ANY OTHER PROJECTS.

4 - 23 - 2015

EDWARD ALAN VANCE REGISTERED No.2883 ARCHITECT STATE OF NEVADA

CONSTRUCTION DOCUMENTS
APRIL 23, 2015

Revision:	Issue Date:

REFLECTED CEILING PLAN

A3.01