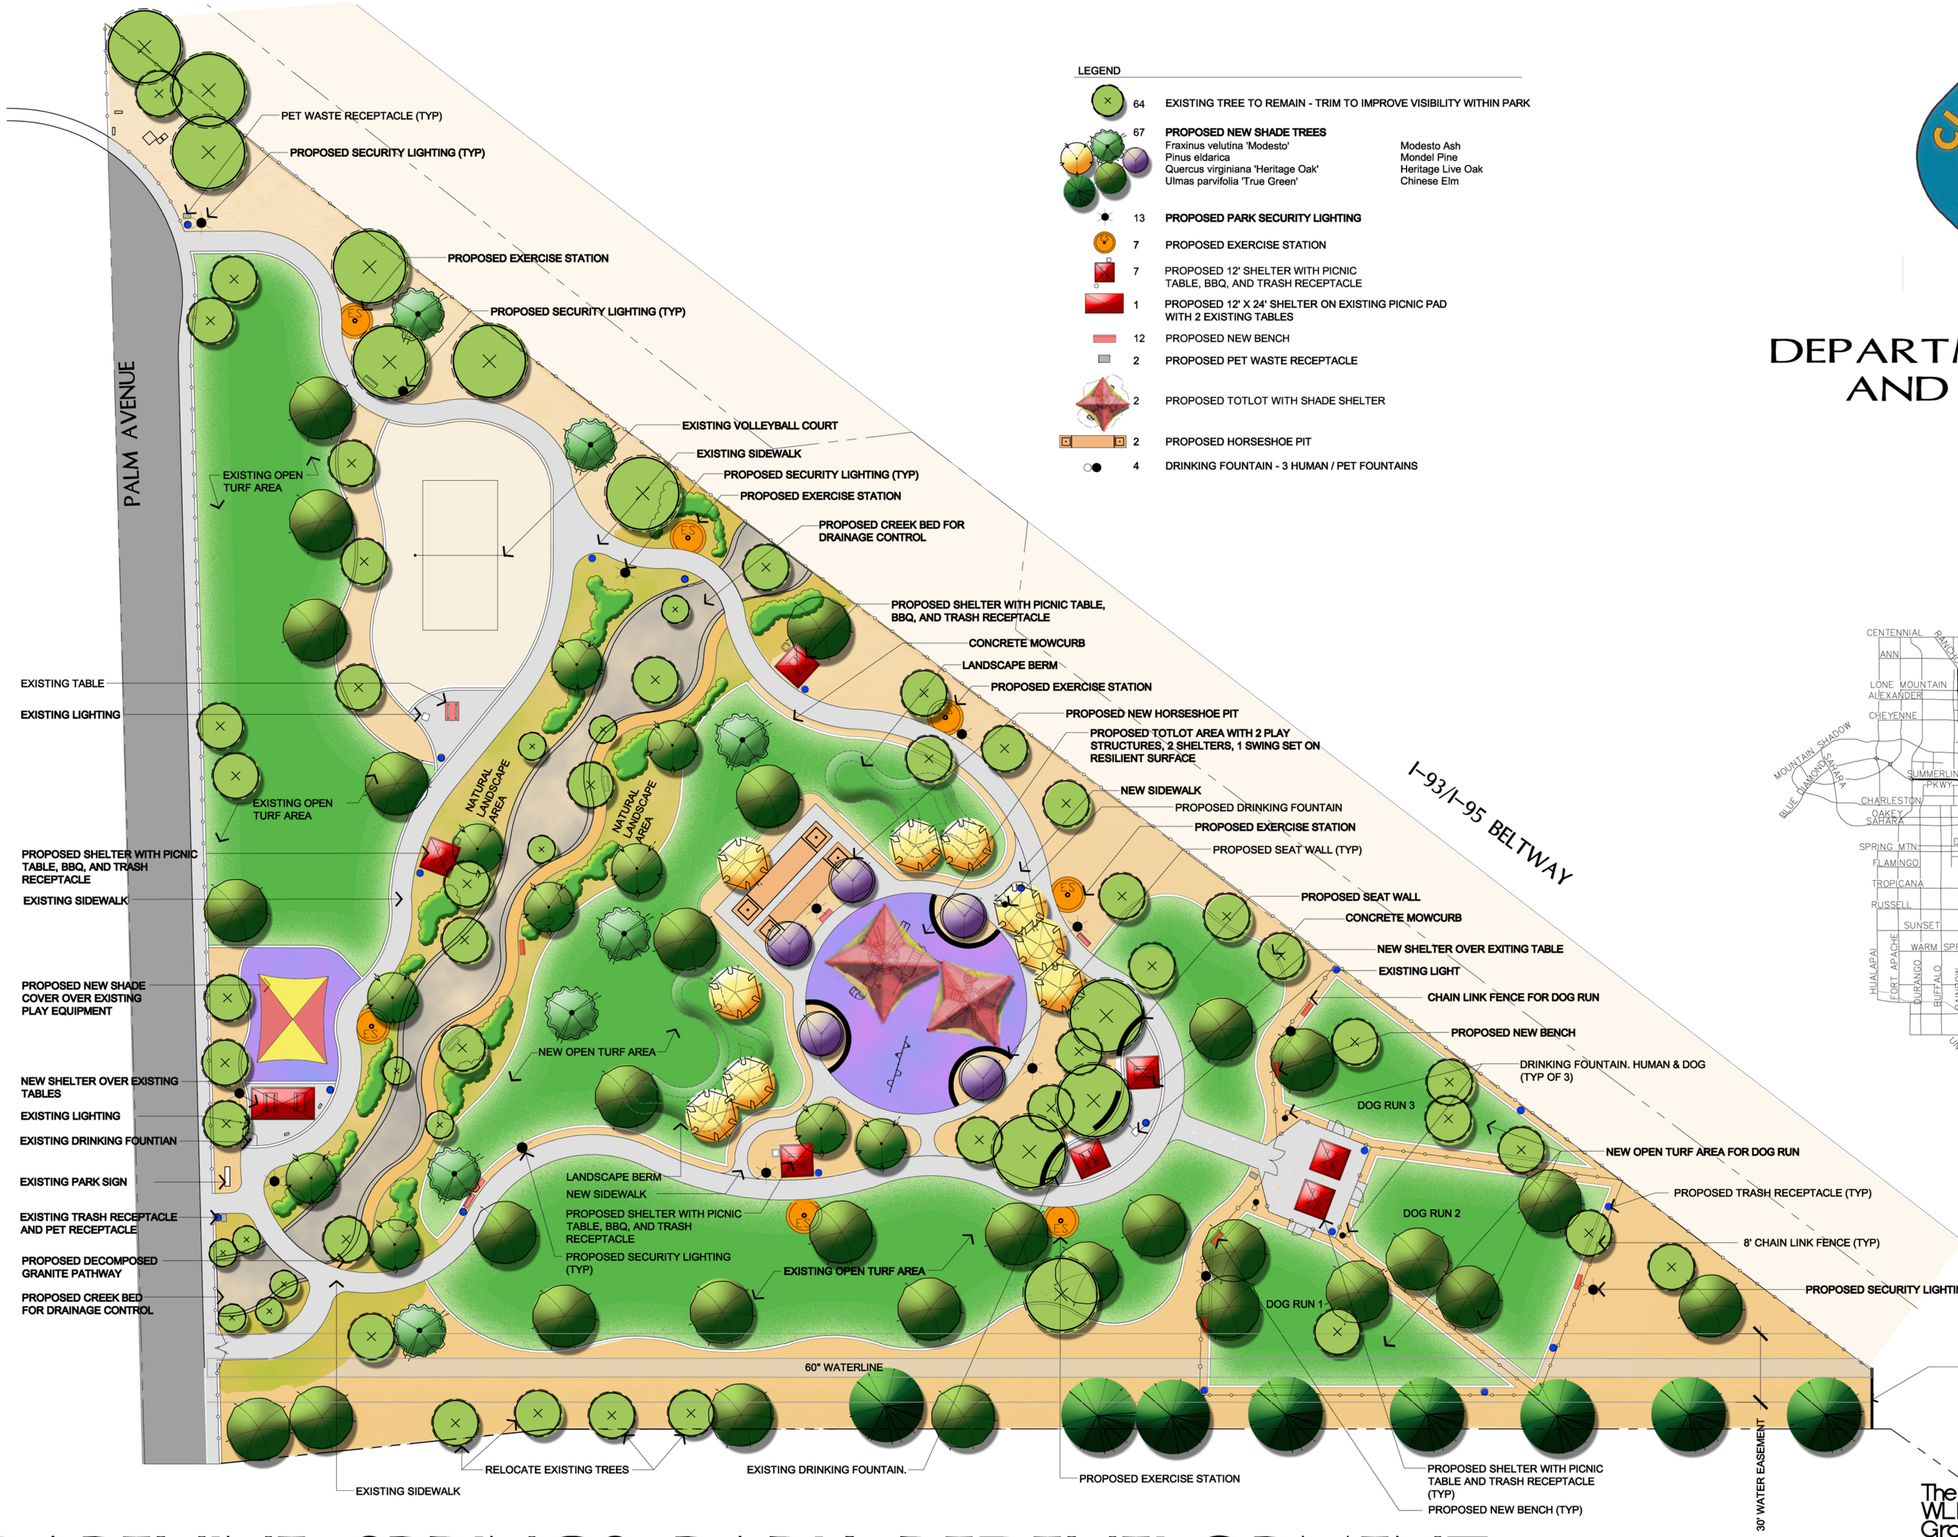

LEGEND

64	EXISTING TREE TO REMAIN - TRIM TO IMPROVE VISIBILITY WITHIN PARK	
67	**PROPOSED NEW SHADE TREES**	
	Fraxinus velutina 'Modesto'	Modesto Ash
	Pinus eldarica	Mondel Pine
	Quercus virginiana 'Heritage Oak'	Heritage Live Oak
	Ulmas parvifolia 'True Green'	Chinese Elm
13	**PROPOSED PARK SECURITY LIGHTING**	
7	PROPOSED EXERCISE STATION	
7	PROPOSED 12' SHELTER WITH PICNIC TABLE, BBQ, AND TRASH RECEPTACLE	
1	PROPOSED 12' X 24' SHELTER ON EXISTING PICNIC PAD WITH 2 EXISTING TABLES	
12	PROPOSED NEW BENCH	
2	PROPOSED PET WASTE RECEPTACLE	
2	PROPOSED TOTLOT WITH SHADE SHELTER	
2	PROPOSED HORSESHOE PIT	
4	DRINKING FOUNTAIN - 3 HUMAN / PET FOUNTAINS	

CLARK COUNTY NEVADA

DEPARTMENT OF PARKS AND RECREATION

VICINITY MAP

GRAPEVINE SPRINGS PARK REDEVELOPMENT

MASTER PLAN

The WLB Group INC. WLB
Engineering • Landscape Architecture
Planning • Urban Design • Surveying
2551 N. Green Valley Pkwy. Suite A425
HENDERSON, NV. 89014 (702) 458-2551

NORTH

JUNE 27, 2007
SCALE 1"=30'-0"

JOB # 407019-A-004