EXHIBIT F

Surface Plans for Grading Plan for APNs 177-33-101-001 and 002

EXHIBIT F - Surface plans for Grading Plan for APNs 177-33-101-001 and 002

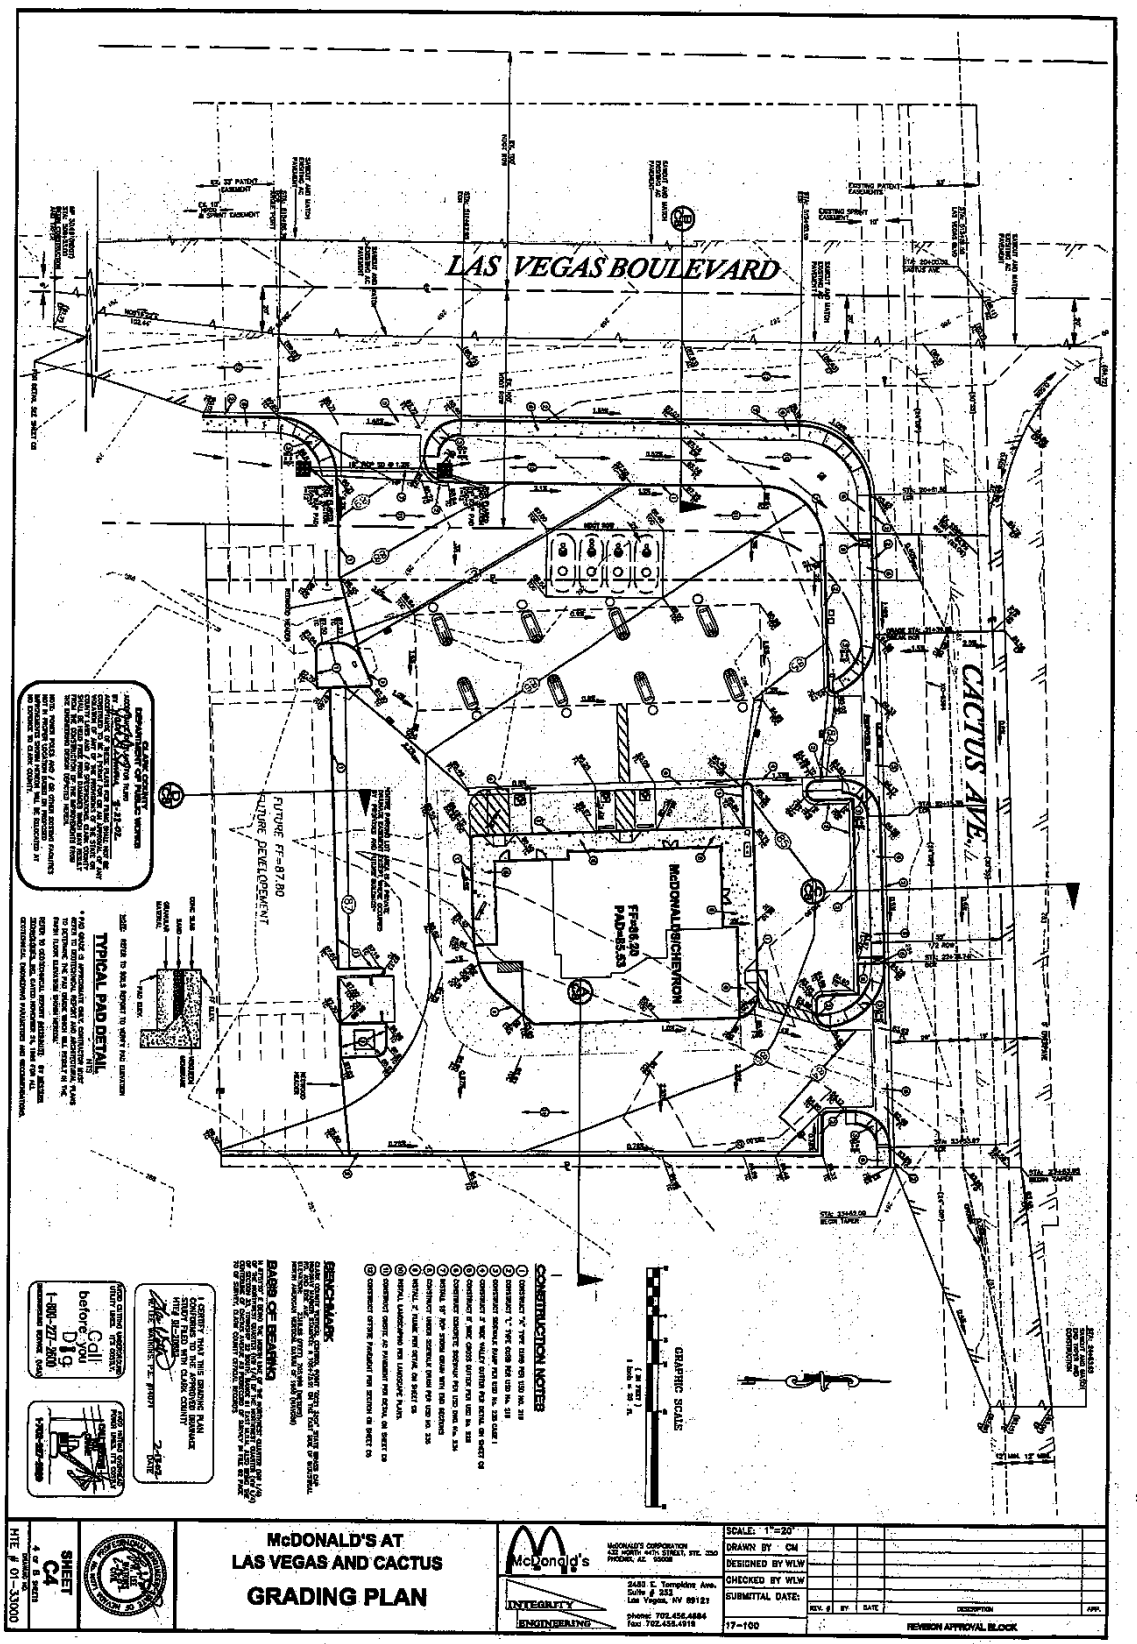

Printed by dlc at 11/6/2015 10:25:00 AM