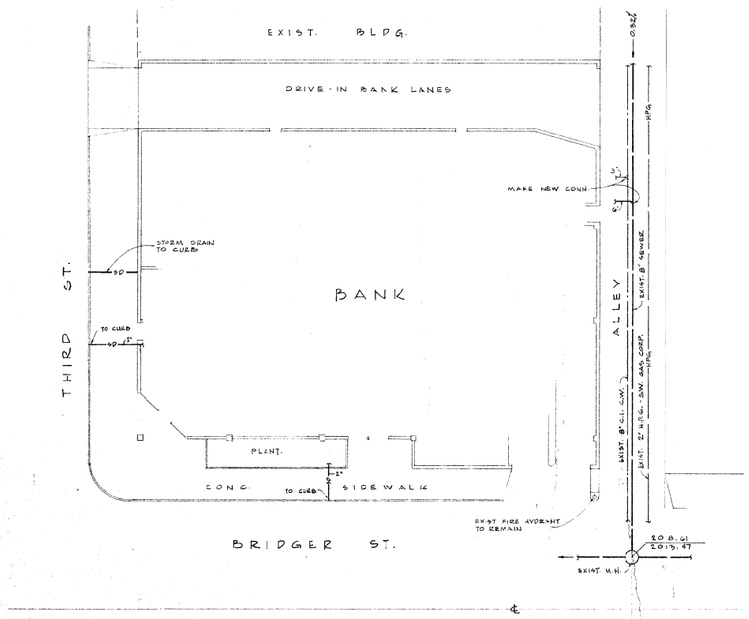

SITE PLAN

1/16" = 1'-0"

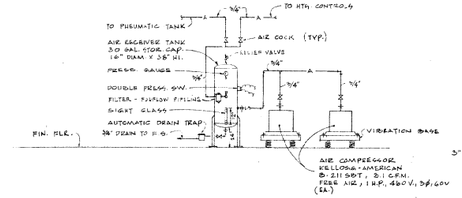

A / P.1 AIR COMPRESSORS

NOT TO SCALE

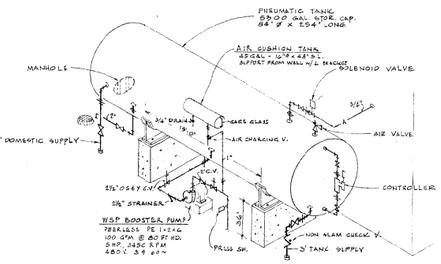

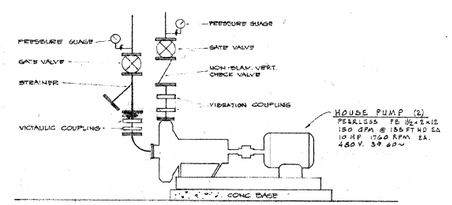

B / P.1 DETAIL OF PIPING AT HOUSE PUMP

NOT TO SCALE

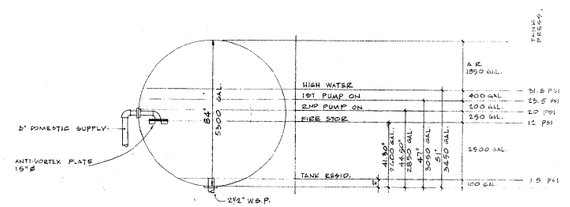

C / P.1 PNEUMATIC TANK DETAILS

NOT TO SCALE

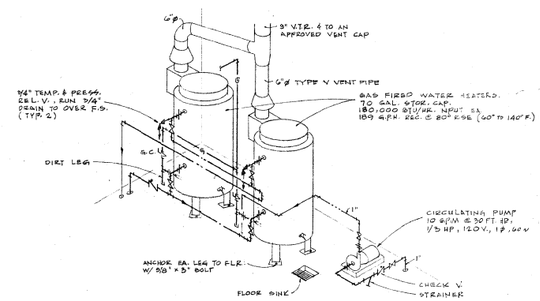

C / P.1 WATER HEATER DETAIL

NOT TO SCALE

FIXTURE SCHEDULE

SYMBOL	DESCRIPTION	WP	VP	CW	HW	REMARKS
W.C.	WATER CLOSET	4"	3" "ø 4"	1/2"	-	FLOOR TYPE, TANK TYPE
UR.	URINAL	2"	1 1/2"	3/4"	-	WALL HUNG
L-1	LAVATORY	1 1/2"	1 1/2"	1/2"	1/2"	WALL HUNG
L-2	LAVATORY	1 1/2"	1 1/2"	1/2"	1/2"	COUNTER TYPE
E.D.F.	ELECTRIC DRINKING FOUNTAIN	1 1/2"	1 1/2"	1/2"	-	WALL HUNG, SEMI RECESSED
S.S.	SERVICE SINK	3"	2"	3/4"	3/4"	
F.D.	FLOOR DRAIN	2"	1 1/2"	-	-	
	TROUGH DRAIN	3"	-	-	-	TO STORM DRAIN
A.D.	AREA DRAIN	3"	-	-	-	SAME AS TROUGH DRAIN
F.S.	FLOOR SINK	2" x 3"	1 1/2" x 2"	-	-	
F.H.C.-1	FIRE HOSE CABINET	-	-	1/2"	-	FULLY RECESSED
F.H.C.-2	" " "	-	-	1 1/2"	-	EXPOSED, PROVIDE SUPPORTING BRACKETS
F.H.C.-3	" " "			1/2"		SEMI-RECESSED (FOR 4" STUD WALL)
	PLANTER DRAIN	2"				
	CANOPY DRAIN	2"				

NOTE: WATER SIZES ON SCHEDULE ARE CONNECTION SIZES ONLY, FOR BRANCH SIZE SEE PLANS AND RISER DIAGRAM.

PLUMBING LEGEND

SYMBOL	ABBREV.	DESCRIPTION
	S. OR W.	SOIL & WASTE ABOVE GRADE
	S. OR W.	SOIL & WASTE BELOW GRADE
SD	S.D.	STORM DRAIN
	V.	SANITARY VENT
	C.W.	COLD WATER
	H.W.	HOT WATER
	H.W.R.	HOT WATER RETURN
T	T.W.	TEMPERED WATER
180°	180°	180° HOT WATER
S.C.W.	S.C.W.	SOFT COLD WATER
F	F.	FIRE LINE
D.S.P.	D.S.P.	DRY STANDPIPE
W.S.P.	W.S.P.	WET STANDPIPE
C.S.P.	C.S.P.	COMBINATION STANDPIPE
A	A	AIR LINE
I.W.	I.W.	INDUSTRIAL WATER
I.L.	I.L.	ICE SECTION LINE
G	G.	GAS (LOW PRESSURE)
M.G.	M.G.	GAS (MEDIUM PRESSURE)
S.O.V. OR S.V.	S.O.V. OR S.V.	SHUT-OFF VALVE OR GATE VALVE
GL. V.	GL. V.	GLOBE VALVE
C.V.	C.V.	CHECK VALVE
G.C.	G.C.	GAS COCK
B.C.	B.C.	BALANCING COCK
P.R.V.	P.R.V.	PRESSURE REDUCING VALVE
P. REL. V.	P. REL. V.	PRESSURE RELIEF VALVE
P.T. REL. V.	P.T. REL. V.	PRESS.-TEMPERATURE REL. V.
	UNION	UNION
F.C.O. OR C.O.T.G.	F.C.O. OR C.O.T.G.	FLOOR CLEANOUT
W.C.O.	W.C.O.	WALL CLEANOUT
H.B. OR B.C.	H.B. OR B.C.	HOSE BIBB OR BILL COCK
UP	UP	RISER
DN.	DN.	DROP
	ABV	ABOVE
	A.B.	ACCESS BOX
	A.P.	ACCESS PANEL
	A.R.	ACID RESISTING
	B.EL.	BELOW
	CONT.	CONTINUATION
	COMB. W.V.V.	COMBINATION WASTE & VENT
	C.O.T.G.	CLEANOUT TO GRADE
	CLG.	CEILING
	C.I.	CAST IRON
	D.S.	DOWNSPOUT
	E. - EXIST.	EXISTING
	EXP.	EXPOSED
	F.H.	FIRE HYDRANT
	F.H.C.	FIRE HOSE CABINET
	F.H.R.	FIRE HOSE RACK
	F.E.	FIRE EXTINGUISHER
	F.E.E.C.	FIRE EXTINGUISHER & CABINET
	F.G.	FINISHED GRADE
	FIN. FLR.	FINISHED FLOOR
	HDR.	HEADER
	I.E.	INVERT ELEVATION
	M.H.	MANHOLE
	N.I.C.	NOT IN CONTRACT
	P.G.	PRESSURE GAUGE
	P.I.V.	POST INDICATOR VALVE
	P.T.	PLUGGED TEE
	P.Y.	PLUGGED WYE
	R.I.&C.	ROUGH-IN & CONNECT
	U.O.S.	UNDER OTHER SECTION OF SPECS
	V.C.P.	VITRIFIED CLAY PIPE
	V.R.	VENT RISE
	V.T.R.	VENT THRU ROOF
	X.H.C.I.	EXTRA HEAVY CAST IRON
	Y.B.	YARD BOX

NOTE: SYMBOLS & ABBREVIATIONS AS APPLICABLE.

KENT ATTRIDGE & ASSOCIATES
REGISTERED
337
STATE OF NEVADA
ARCHITECT

1609

BANK OF NEVADA BUILDING

THIRD AND BRIDGER STREET — LAS VEGAS, NEVADA

DATE	BRIEF DESCRIPTION

DATE: 9-22-65
DRAWN: A. DIKE
CHECKED: J.M.
APPROVED
DATE:

KENT ATTRIDGE & ASSOCIATES
ARCHITECTS · A. I. A.
LAS VEGAS, NEVADA · LOS ANGELES, CALIF.

SHEET No. P.1
JOB No. 1094

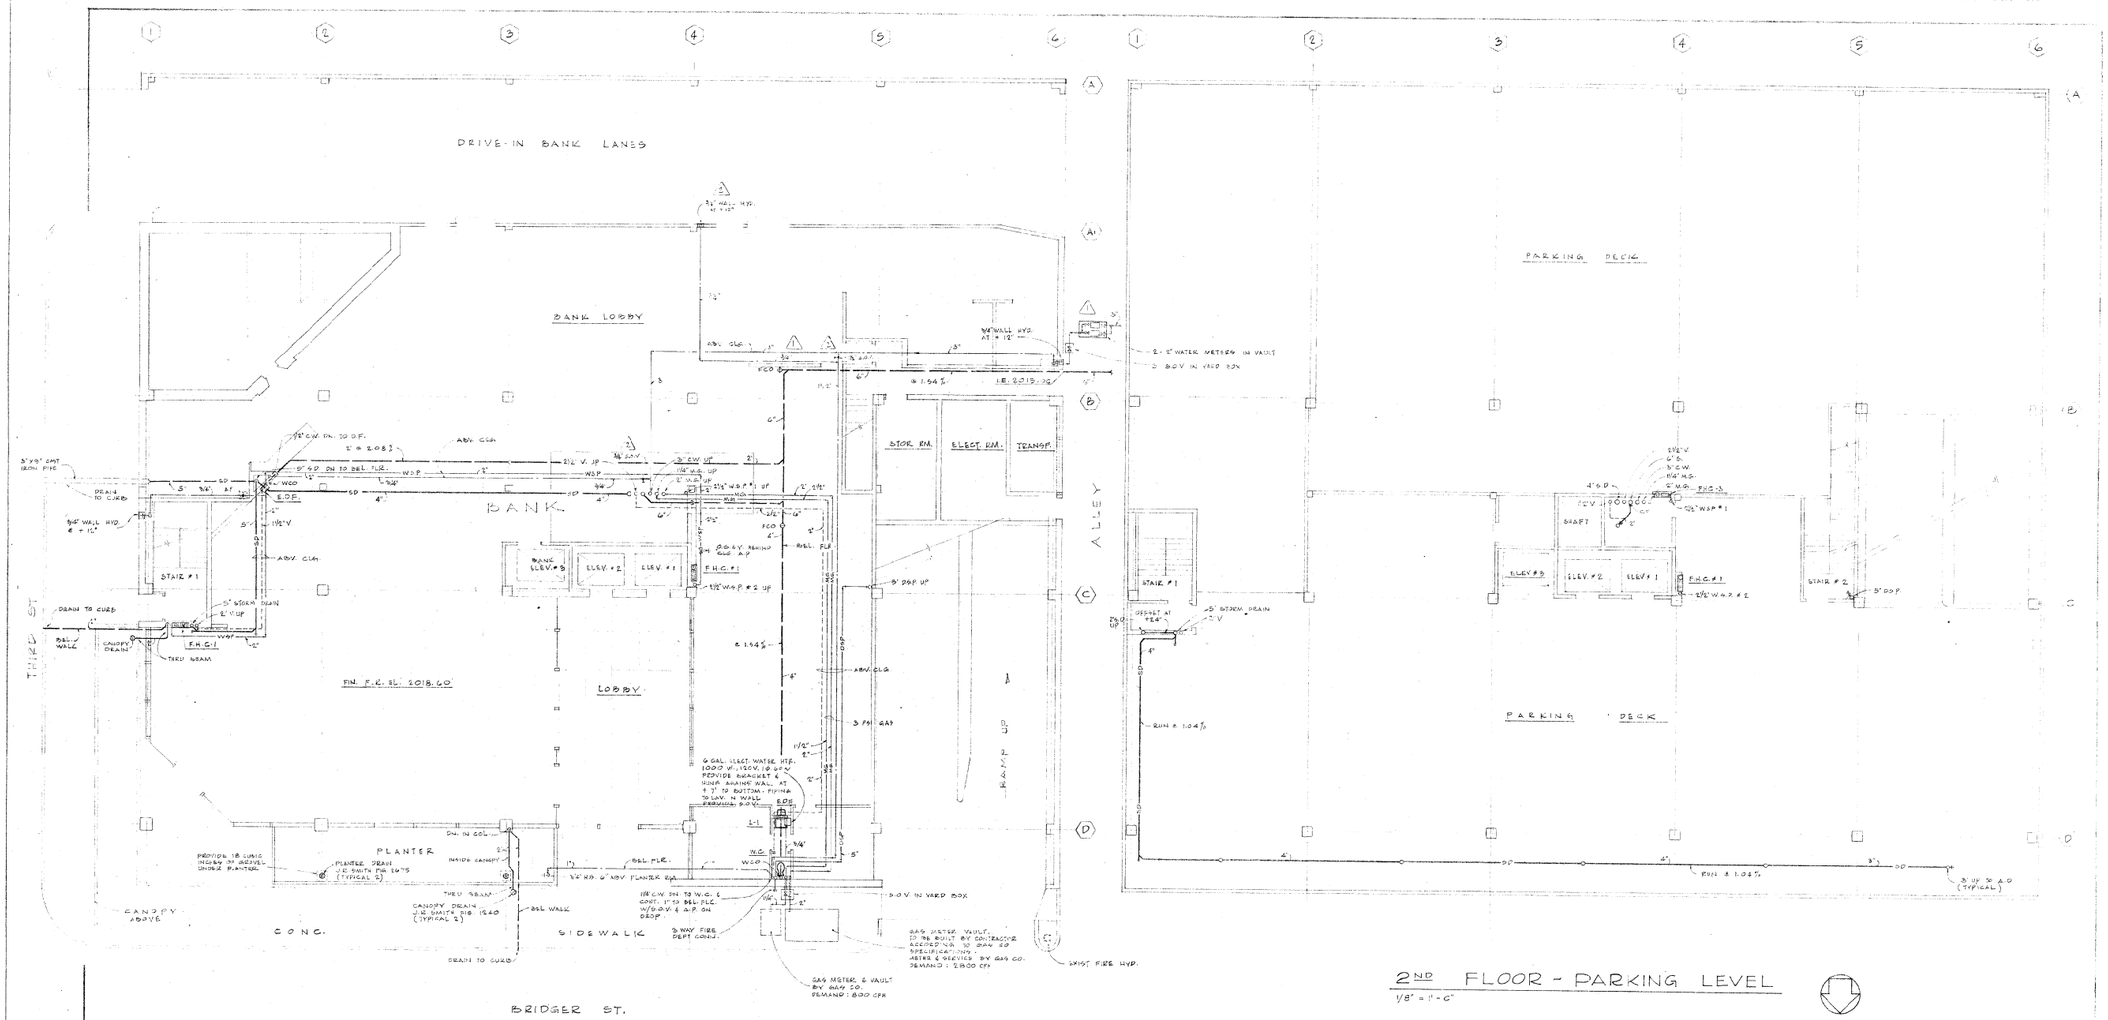

1609

BANK OF NEVADA BUILDING

THIRD AND BRIDGER STREET — LAS VEGAS, NEVADA

REVISIONS	DATE	BRIEF DESCRIPTION	
	3-6-65	DELETED 2" METER & PIPE TO BANK	A.D.
		GENERAL REVISION	VAL

DATE: 3-25-65
DRAWN: A. DUKE
CHECKED: J.M.
APPROVED:
DATE:

KENT ATTRIDGE & ASSOCIATES
ARCHITECTS · A. I. A.
LAS VEGAS, NEVADA · LOS ANGELES, CALIF.

SHEET NO. P.2

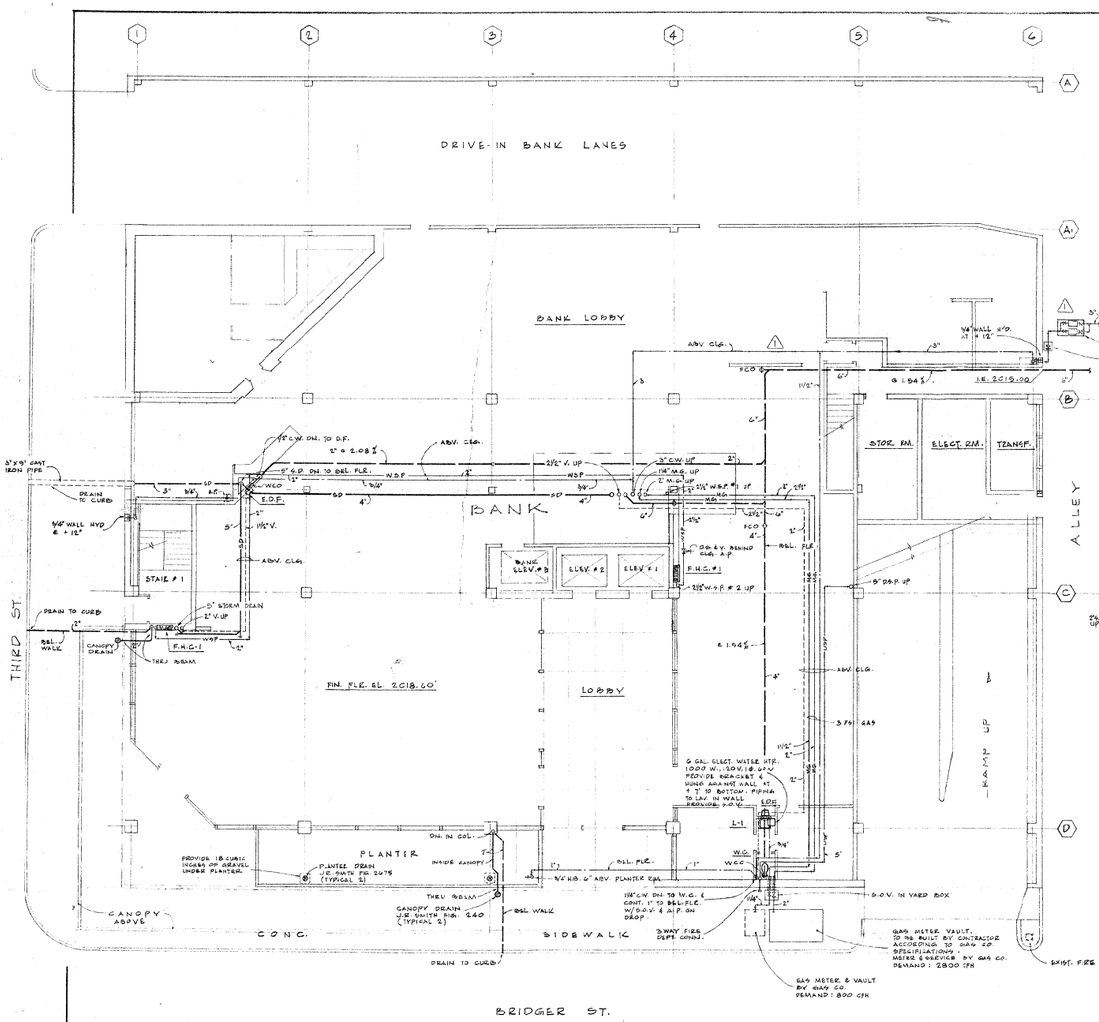

FIRST FLOOR PLAN

1/8" = 1'-0"

N

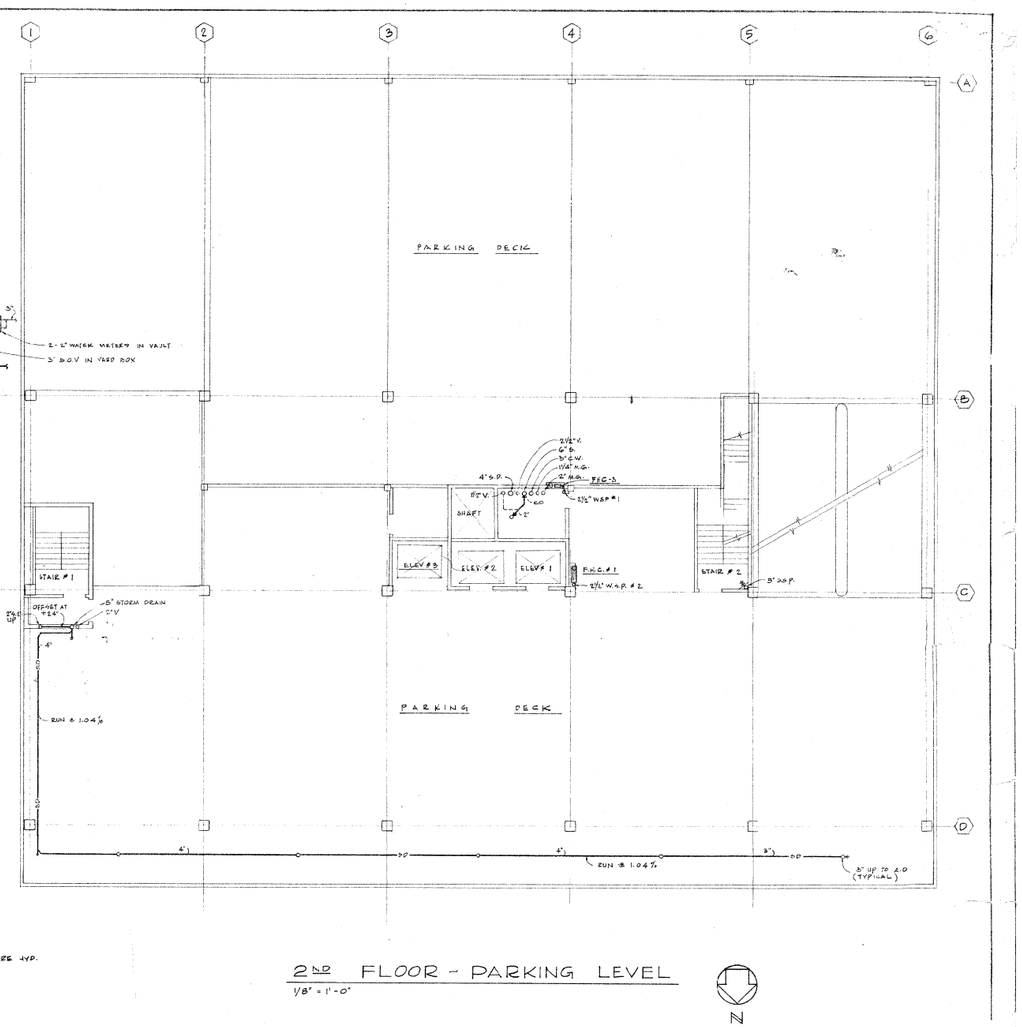

2ND FLOOR - PARKING LEVEL

1/8" = 1'-0"

N

BANK OF NEVADA BUILDING

THIRD AND BRIDGER STREET

LAS VEGAS, NEVADA

REVISIONS	DATE	BRIEF DESCRIPTION	
	△	DELETED 2" METER & PIPE TO BANK	A.D.

DATE: 3-29-68
DRAWN: A. DUKE
CHECKED: J.M.
APPROVED
DATE:

KENT ATTRIDGE & ASSOCIATES
ARCHITECTS • A. I. A.
LAS VEGAS, NEVADA • LOS ANGELES, CALIF.

SHEET P
JOB Nº 1

1609

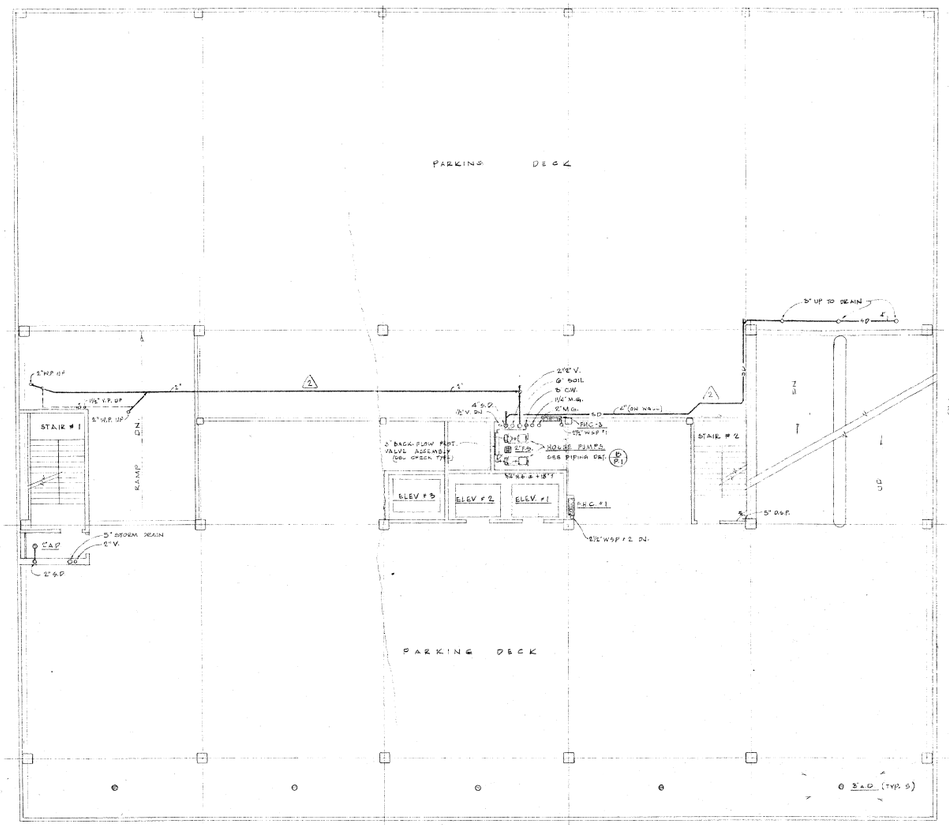

3RD FLOOR - PARKING LEVEL

1/8" = 1'-0"

N

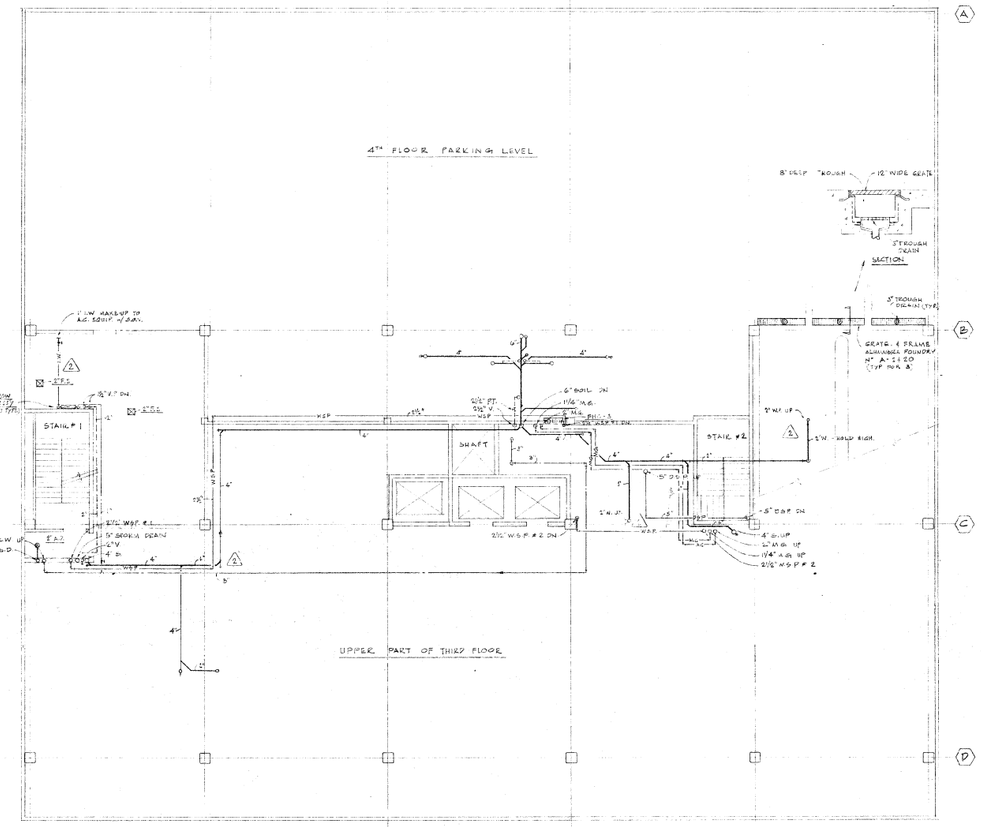

4TH FLOOR - PARKING LEVEL

1/8" = 1'-0"

N

169

BANK OF NEVADA BUILDING

THIRD AND BRIDGER STREET — LAS VEGAS, NEVADA

DATE	BRIEF DESCRIPTION	
7/2/65	1 GENERAL REVISION	VAL

DATE: 7-22-66
DRAWN: A. DUCK
CHECKED: J.N.
APPROVED
DATE:

KENT ATTRIDGE & ASSOCIATES
ARCHITECTS • A. I. A
LAS VEGAS, NEVADA • LOS ANGELES, CALIF.

SHEET NO. P.3
JOB NO. 1094

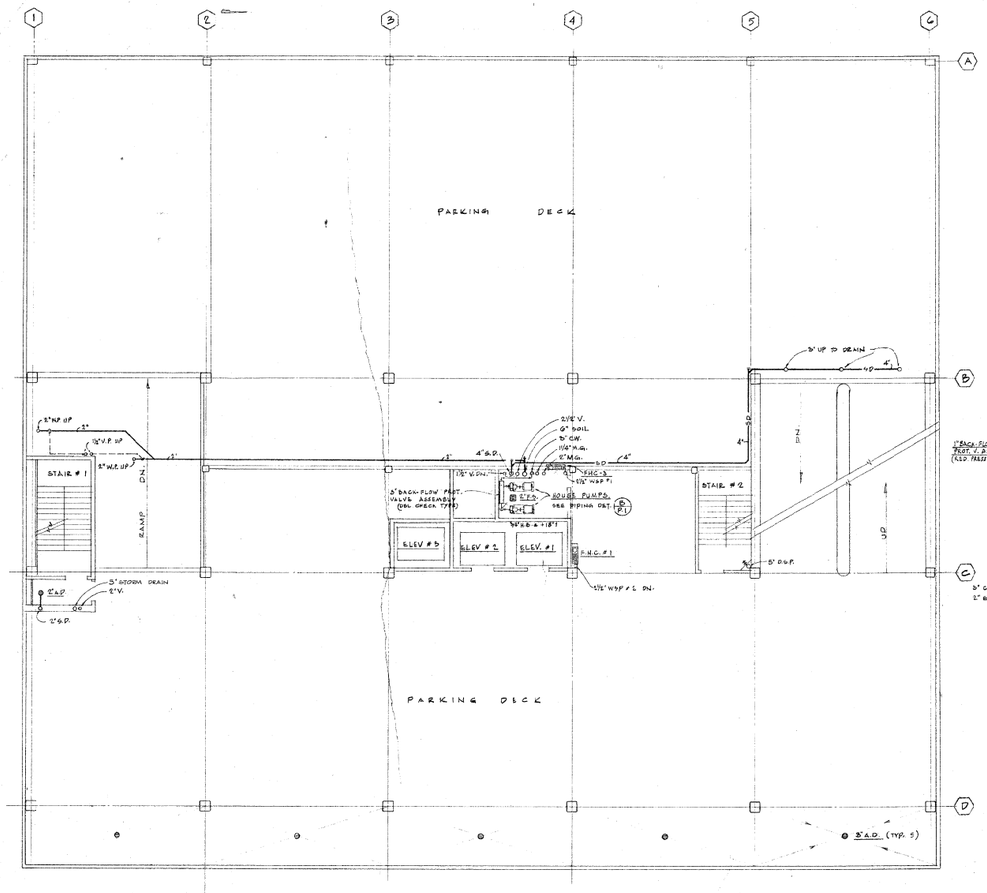

3RD FLOOR - PARKING LEVEL

1/8" = 1'-0"

N

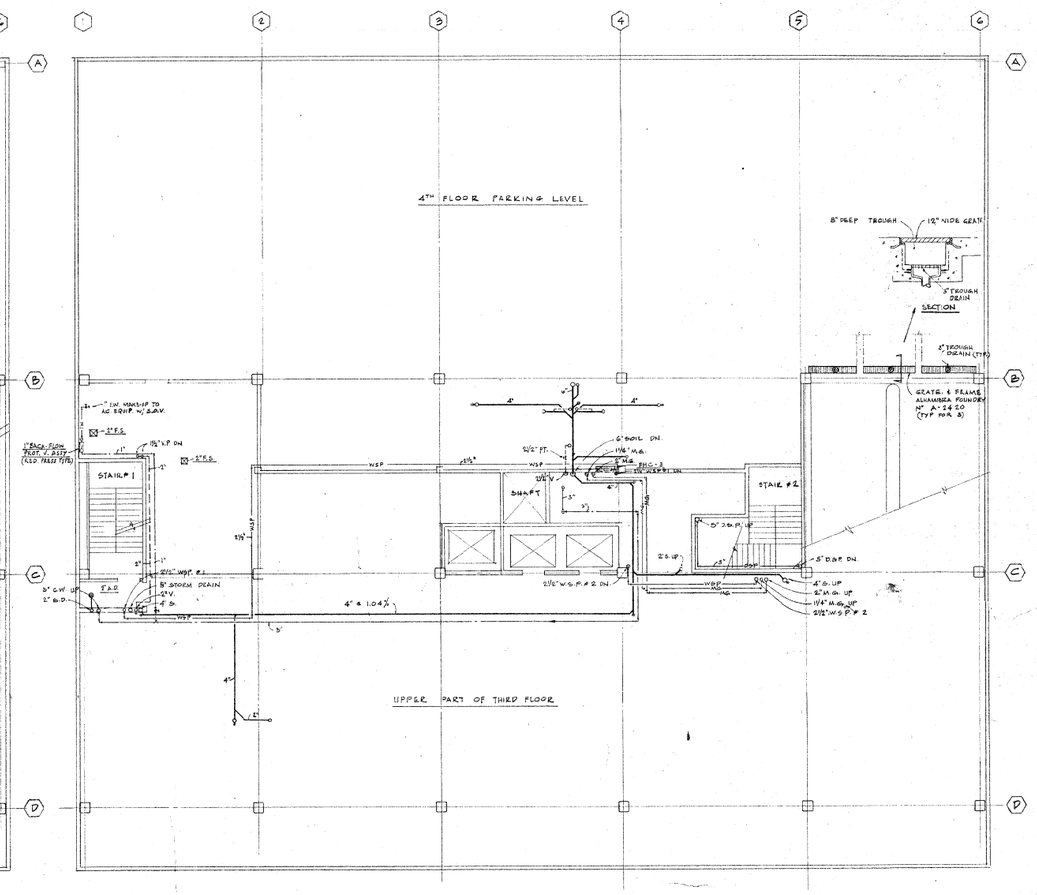

4TH FLOOR - PARKING LEVEL

1/8" = 1'-0"

N

1609

BANK OF NEVADA BUILDING THIRD AND BRIDGER STREET LAS VEGAS, NEVADA	REVISIONS	DATE	BRIEF DESCRIPTION	DATE: 9-22-05 DRAWN: A. DUCE CHECKED: L.M. APPROVED: DATE:	KENT ATTRIDGE & ASSOCIATES ARCHITECTS • A. I. A LAS VEGAS, NEVADA • LOS ANGELES, CALIF.	SHEET Nº P.3 JOB Nº 1094

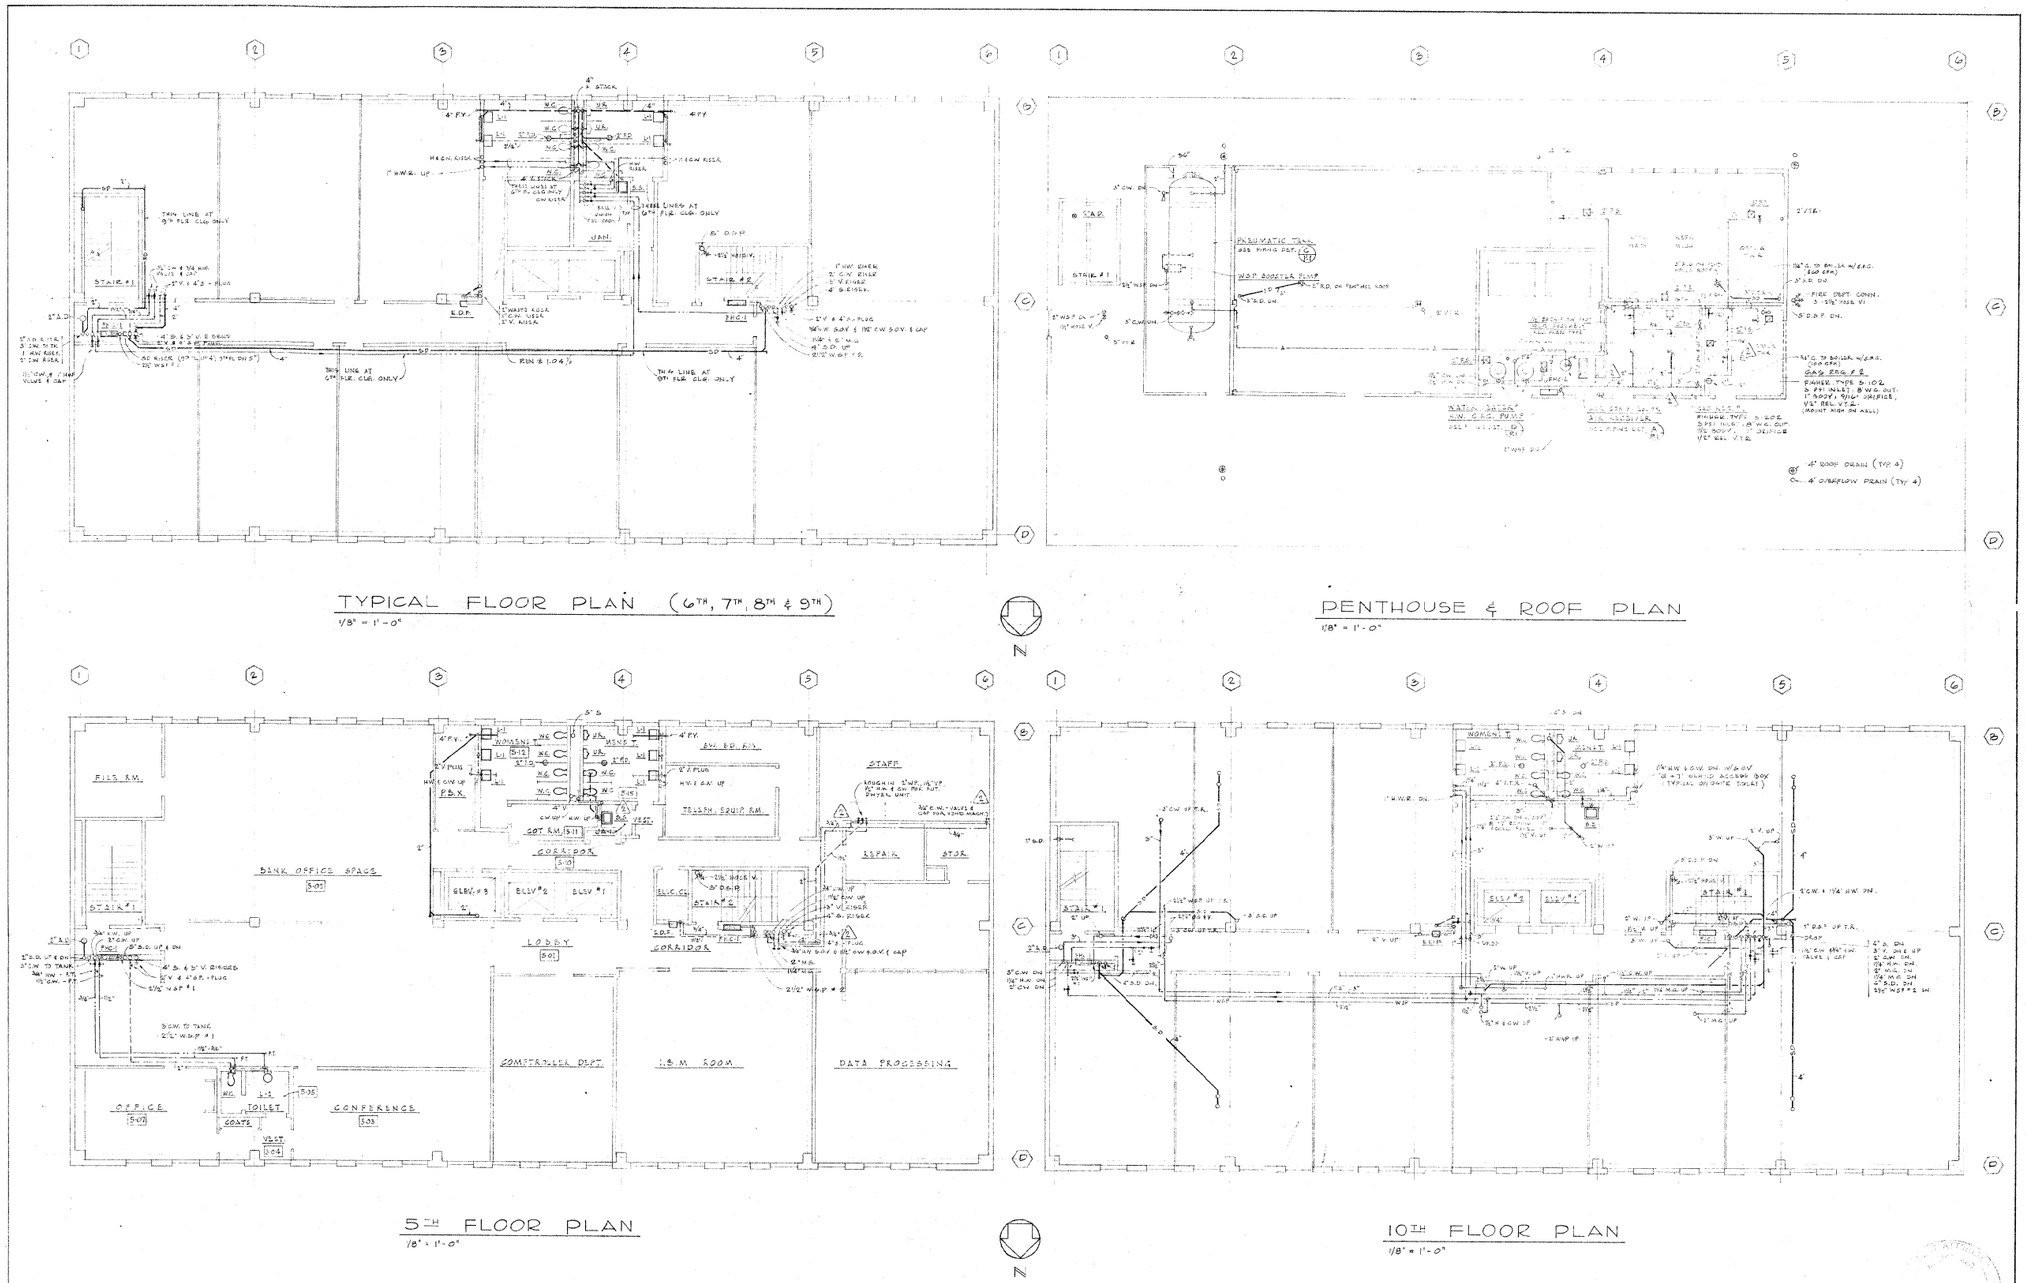

1609

BANK OF NEVADA BUILDING

THIRD AND BRIDGER STREET — LAS VEGAS, NEVADA

REVISIONS	DATE	BRIEF DESCRIPTION	
	7/4/65	△ GENERAL REVISION	VAL

DATE: 5-20-65
DRAWN: A. DUKE
CHECKED: J.M.
APPROVED
DATE:

KENT ATTRIDGE & ASSOCIATES
ARCHITECTS • A. I. A.
LAS VEGAS, NEVADA • LOS ANGELES, CALIF.

SHEET Nº P.4
JOB Nº 1094

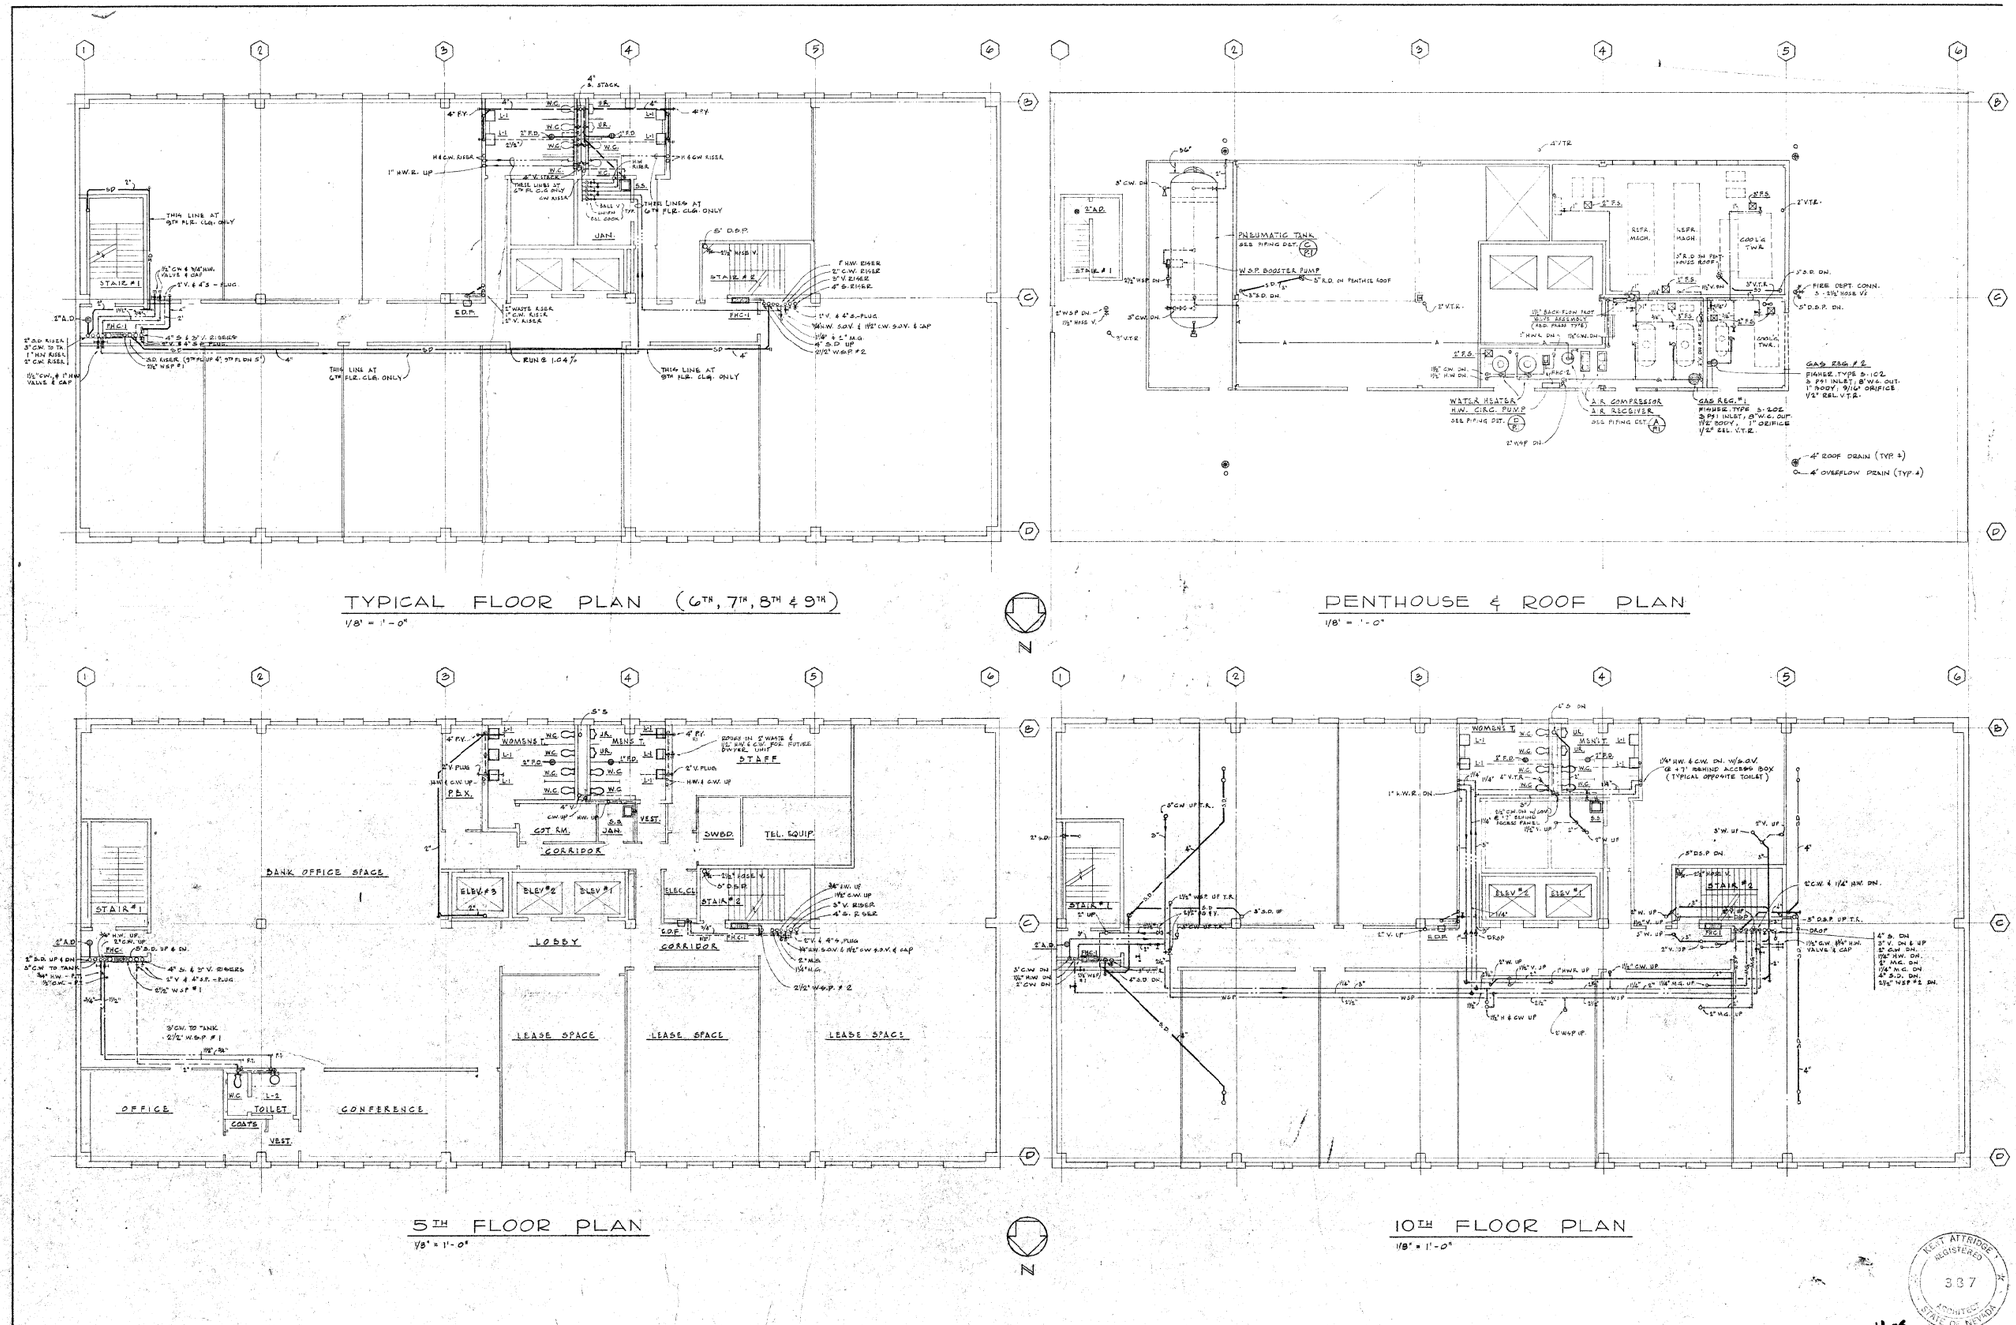

BANK OF NEVADA BUILDING

THIRD AND BRIDGER STREET — LAS VEGAS, NEVADA

REVISIONS	DATE	BRIEF DESCRIPTION

DATE: 5-22-68
DRAWN: A. DUKES
CHECKED: J.M.
APPROVED:
DATE:

KENT ATTRIDGE & ASSOCIATES
ARCHITECTS · A. I. A.
LAS VEGAS, NEVADA · LOS ANGELES, CALIF.

SHEET No. P.4
JOB No. 094

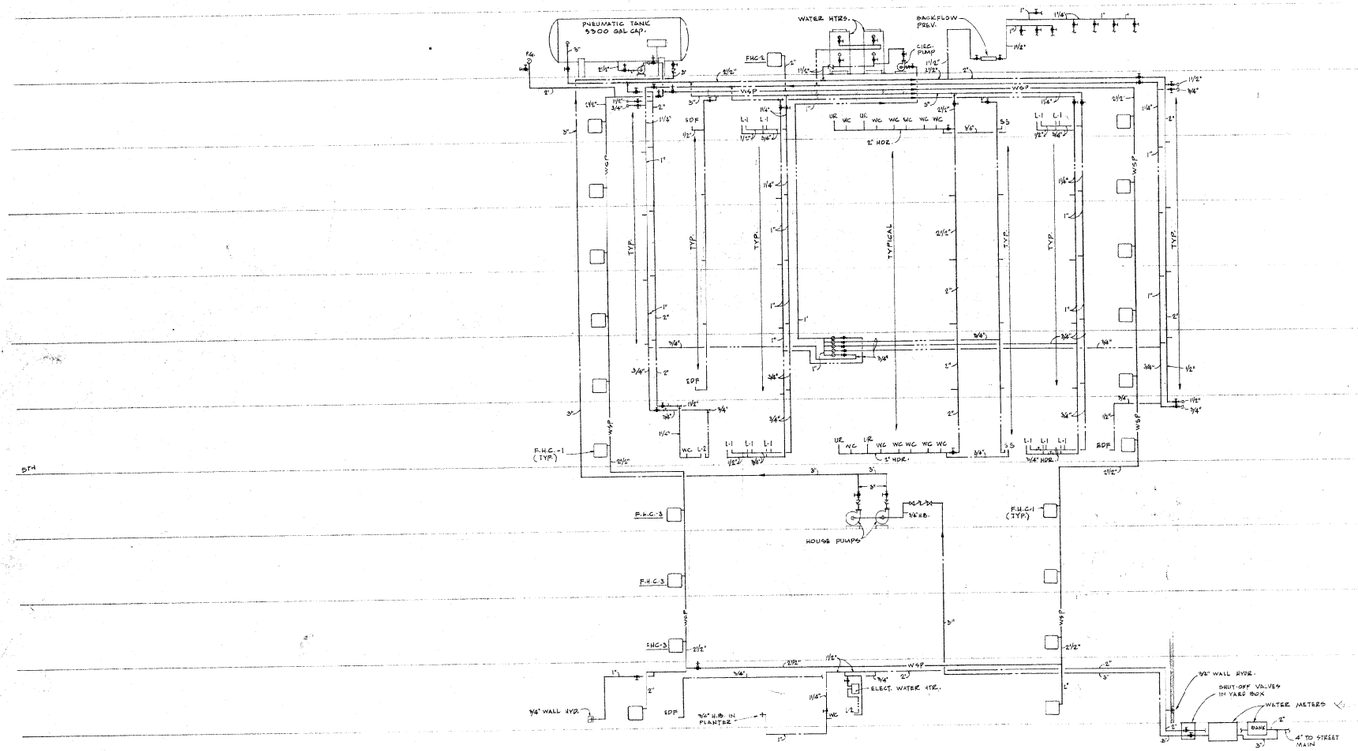

A / P.5 HOT & COLD WATER AND WET STANDPIPE RISER DIAGRAM

NOT TO SCALE

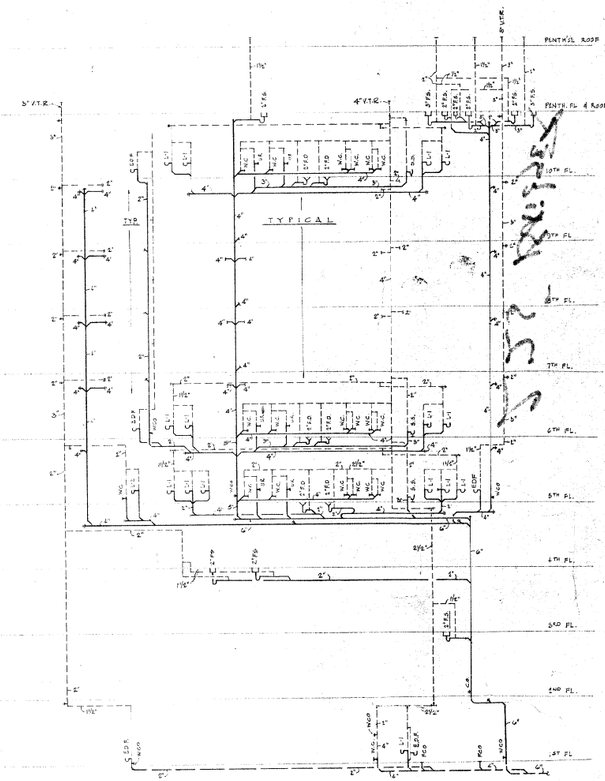

B / P.5 WASTE & VENT RISER DIAGRAM

NOT TO SCALE

KENT ATTRIDGE REGISTERED 387 ARCHITECT STATE OF NEVADA

BANK OF NEVADA BUILDING

THIRD AND BRIDGER STREET

LAS VEGAS, NEVADA

DATE	BRIEF DESCRIPTION

DATE: 5-27-68
DRAWN: A. DUKE & J.M.
CHECKED: J.M.
APPROVED
DATE:

KENT ATTRIDGE & ASSOCIATES
ARCHITECTS • A.
LAS VEGAS, NEVADA • LOS ANGE

SHEET