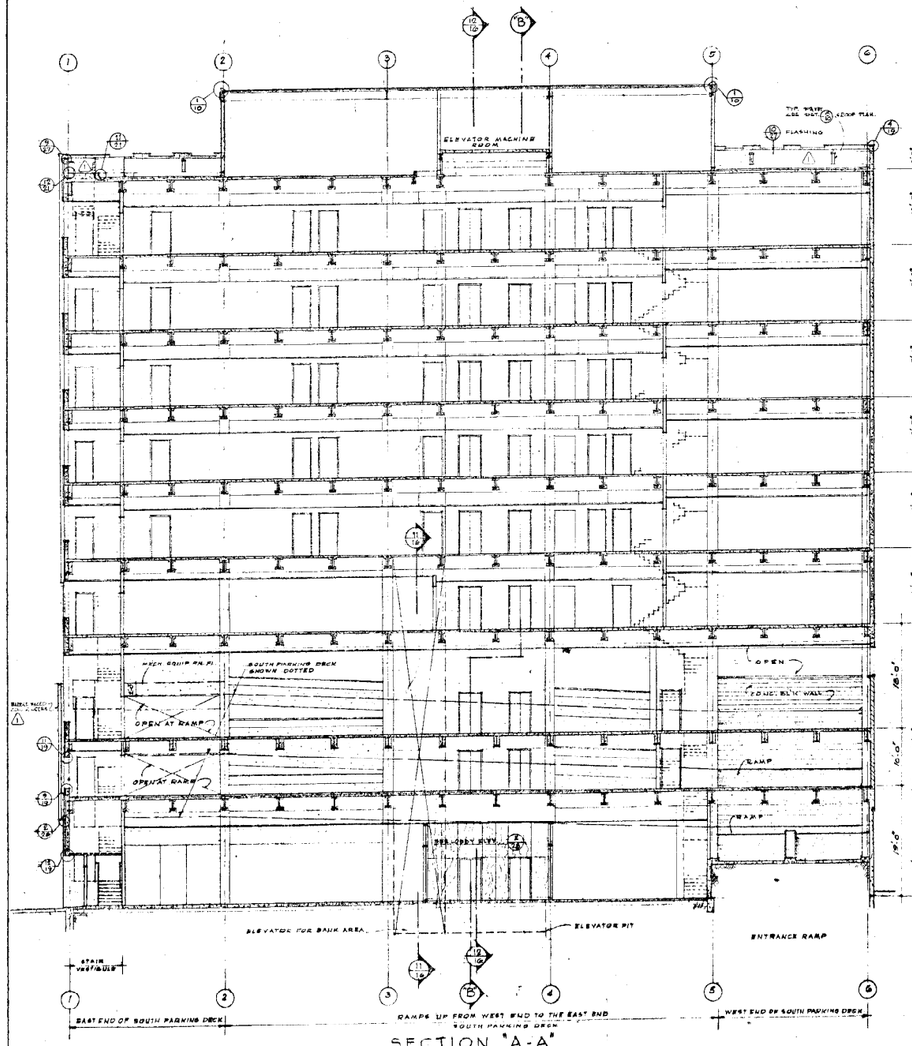

SECTION "A-A"
SCALE 1/8" = 1'-0"

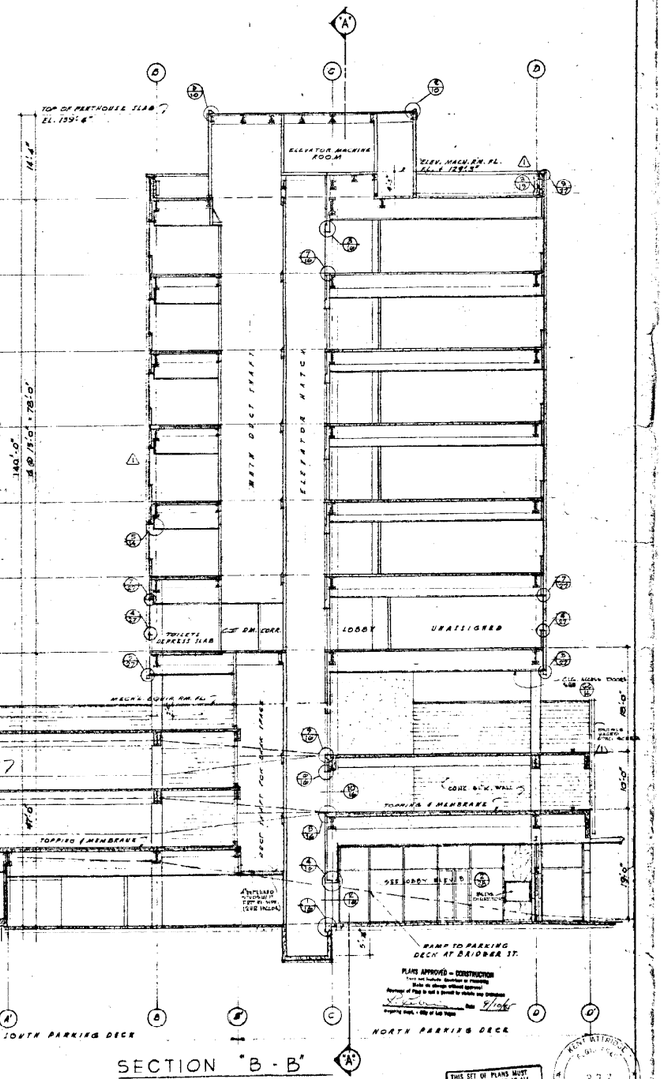

SECTION "B-B"
SCALE 1/8" = 1'-0"

PLANS APPROVED — CONSTRUCTION

THIS SET OF PLANS MUST BE KEPT ON THE JOB AT ALL TIMES DURING CONSTRUCTION
CITY OF BUILDING & SAFETY CITY OF LAS VEGAS

KENT ATTRIDGE & ASSOCIATES
ARCHITECTS A.I.A.
LAS VEGAS NEVADA · LOS ANGELES CALIF.

BANK OF NEVADA BUILDING
THIRD & BRIDGER STREETS · LAS VEGAS · NEVADA

NO.	DATE	ISSUE DESCRIPTION
1	MARCH 27, 1969	PLANNING & ZONING DEPARTMENT & BUILDING DEPARTMENT REVISED

DATE MARCH 27, 1969
DRAWN J.P. P.M.
CHECKED
APPROVED
DATE
ARCHITECT

SHEET NO. 9
JOB NO. 1094

1609

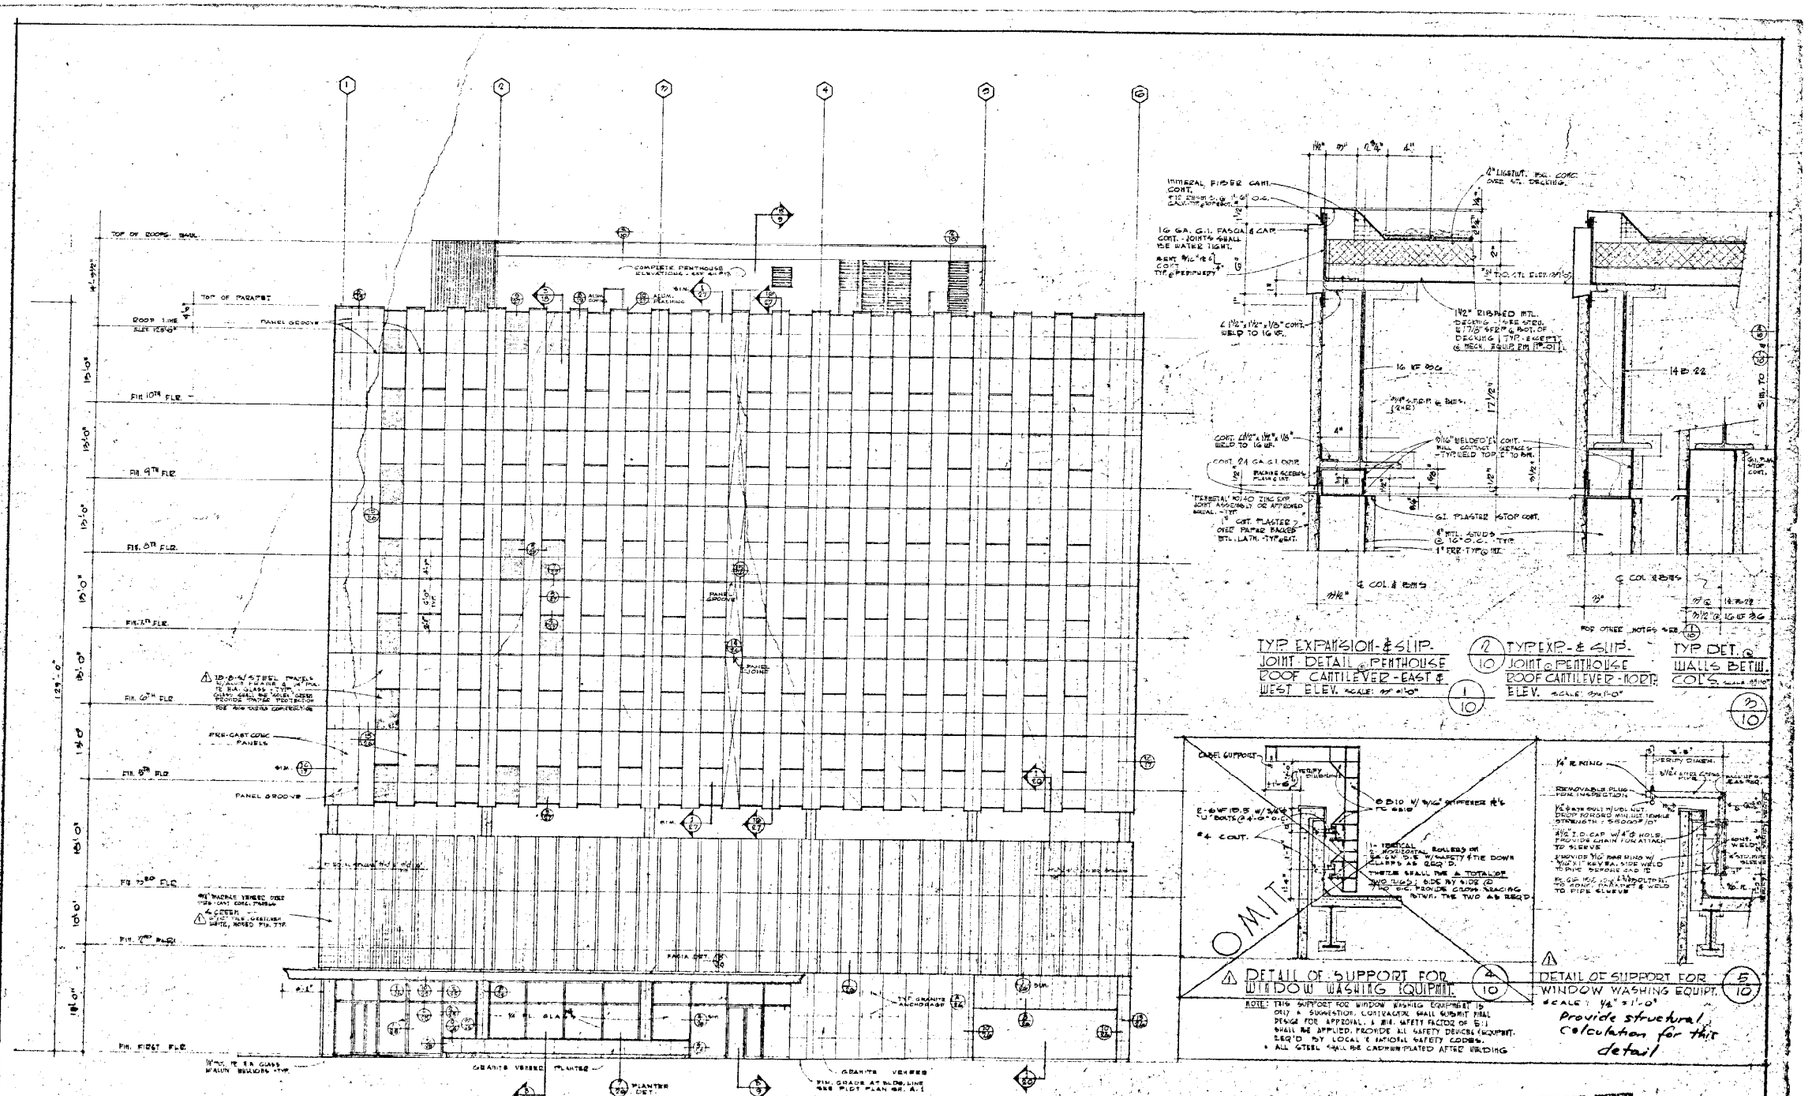

PLANS APPROVED — CONSTRUCTION

THIS SET OF PLANS MUST REMAIN ON THE JOB AT ALL TIMES DURING CONSTRUCTION.
DEPT. OF BUILDING & SAFETY CITY OF LAS VEGAS

BANK OF NEVADA BUILDING

THIRD & BRIDGER STREETS · LAS VEGAS · NEVADA

NO.	DATE	ISSUE DESCRIPTION
1		SUBMIT PRELIM. AGENCY (S) REVIEW
2		ALTER. & RE-ISSUE E/ 4/5 PANELS
3		NOTES REVISED
4		TYPE OF GLASS CHANGED

DATE: MARCH 20, 1968
DRAWN: E.M.F. & R.L.
CHECKED:
APPROVED:
DATE:
ARCHITECT:

KENT ATTRIDGE & ASSOCIATES
ARCHITECTS · A.I.A.
LAS VEGAS · NEVADA · LOS ANGELES · CALIF.

SHEET NO. 10
WORK NO.

1609

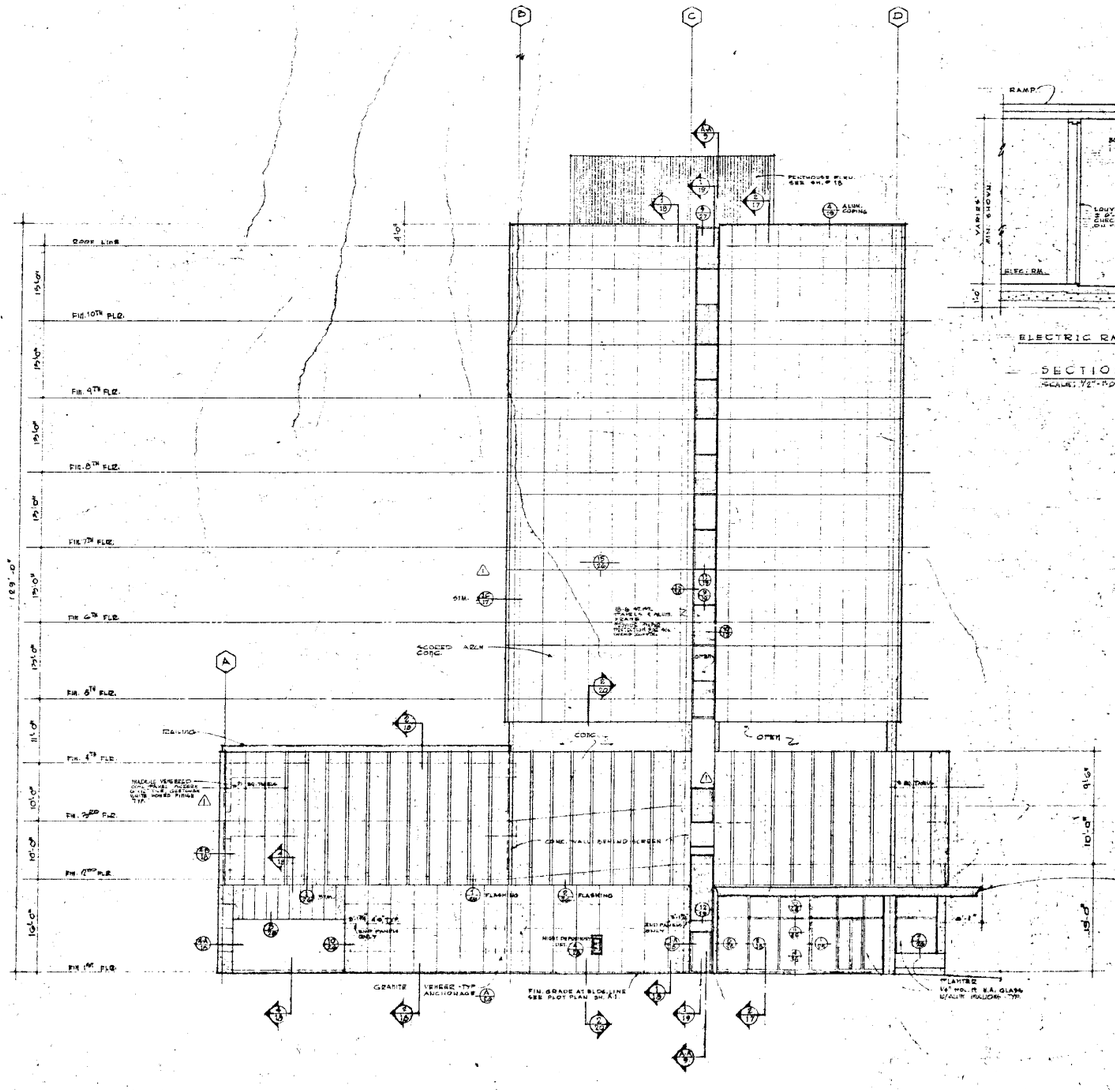

EAST ELEVATION

SCALE: 1/16" = 1'-0"

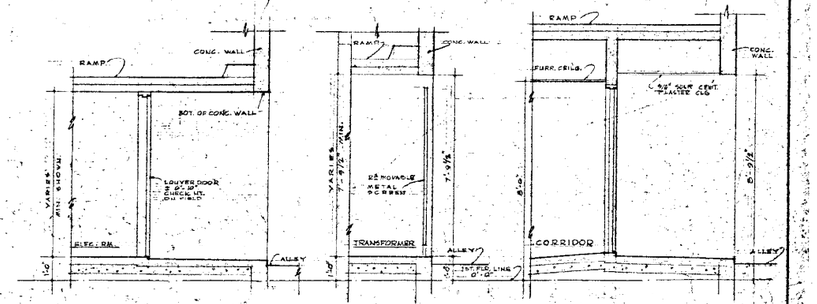

ELECTRIC RM. 1/11 — TRANSFORMER RM. 2/11 — CORRIDOR 3/11

SECTION THRU OPENINGS ON WEST WALL

SCALE: 1/2" = 1'-0"

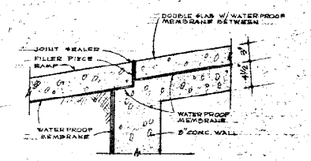

DETAIL - RAMP AT BEGINING OF DOUBLE SLAB 4/11

SCALE: 1½" = 1'-0"

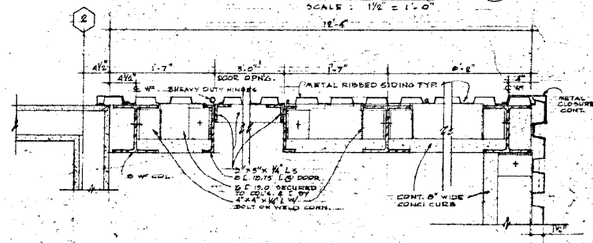

VERTICAL RIBBED SIDING DETAIL 5/11

SCALE: 1½" = 1'-0"

PLANS APPROVED — CONSTRUCTION

9/14/65

THIS SET OF PLANS MUST REMAIN ON THE JOB AT ALL TIMES DURING CONSTRUCTION
DEPT. OF BUILDING & SAFETY
CITY OF LAS VEGAS

KENT ATTRIDGE 387 ARCHITECT

BANK OF NEVADA BUILDING

THIRD & BRIDGER STREETS · LAS VEGAS · NEVADA

REVISIONS	PRINT RECORD	DATE	KENT ATTRIDGE & ASSOCIATES	SHEET NO.
		DRAWN	ARCHITECTS · A.I.A.	11
		CHECKED	LAS VEGAS-NEVADA · LOS ANGELES · CALIF.	
		APPROVED		
		DATE		

1609

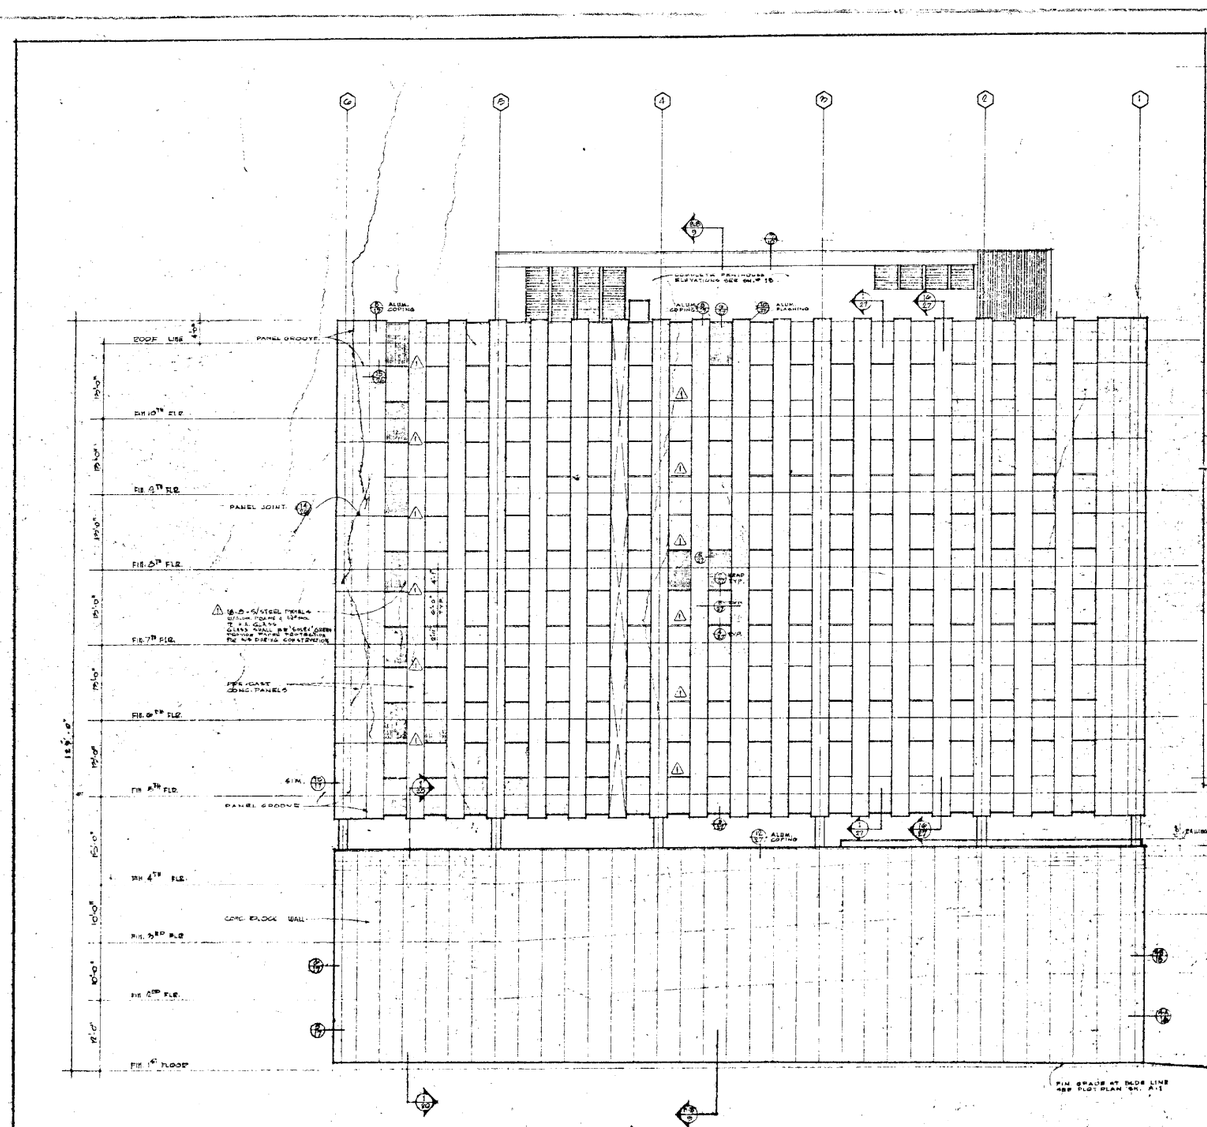

SOUTH ELEVATION

SCALE: 1/8" = 1'-0"

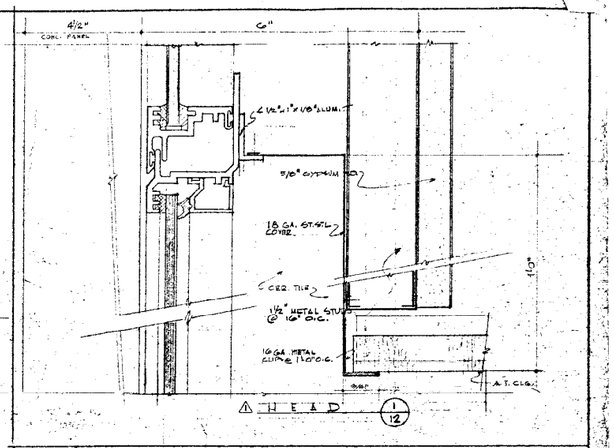

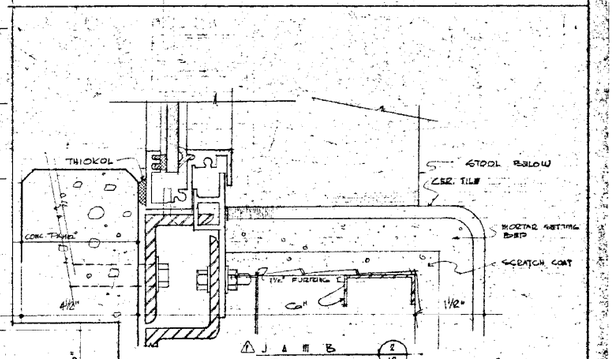

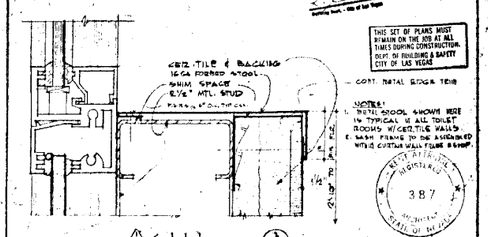

PLANS APPROVED — CONSTRUCTION

THIS SET OF PLANS MUST REMAIN ON THE JOB AT ALL TIMES DURING CONSTRUCTION.
DEPT. OF BUILDING & SAFETY
CITY OF LAS VEGAS

— CONT. INSTAL. STOOL THIS

NOTES:
1. INSTAL. STOOL SHOWN HERE IN TYPICAL 12 ALL TOILET ROOMS W/CER. TILE WALLS & WASH FINISH TO BE ASSEMBLED WITH CUSTOM WALL FIXTURE & SHOP.

KENT ATTRIDGE REGISTERED 387 ARCHITECT STATE OF NEVADA

BANK OF NEVADA BUILDING

THIRD & BRIDGER STREET · LAS VEGAS · NEVADA

NO.	DATE	BRIEF DESCRIPTION
1	2/16/67	SHEET INTERLINED AT ADDITIONAL STRUCTURE AS REQUIRED BY CITY OF LAS VEGAS, CHANGE ALUM. COPING TO PAINTED

DATE MARCH 22, 1967
DRAWN RMF, JPG, MMY
CHECKED
APPROVED
DATE
ARCHITECT

KENT ATTRIDGE & ASSOCIATES
ARCHITECTS · A.I.A.
LAS VEGAS · NEVADA · LOS ANGELES · CALIF.

SHEET NO. 12
TOTAL SHTS.

1609

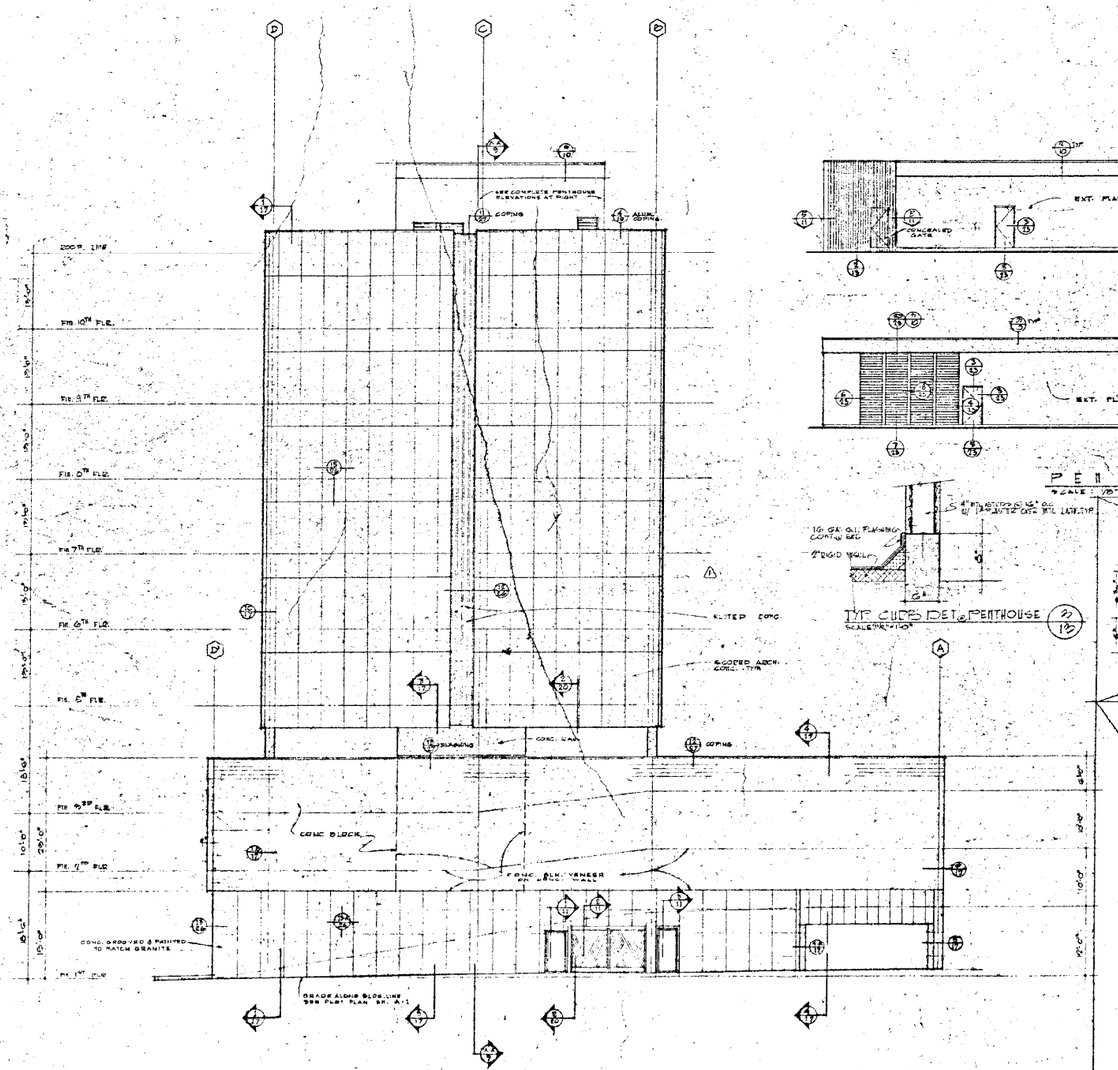

WEST ELEVATION

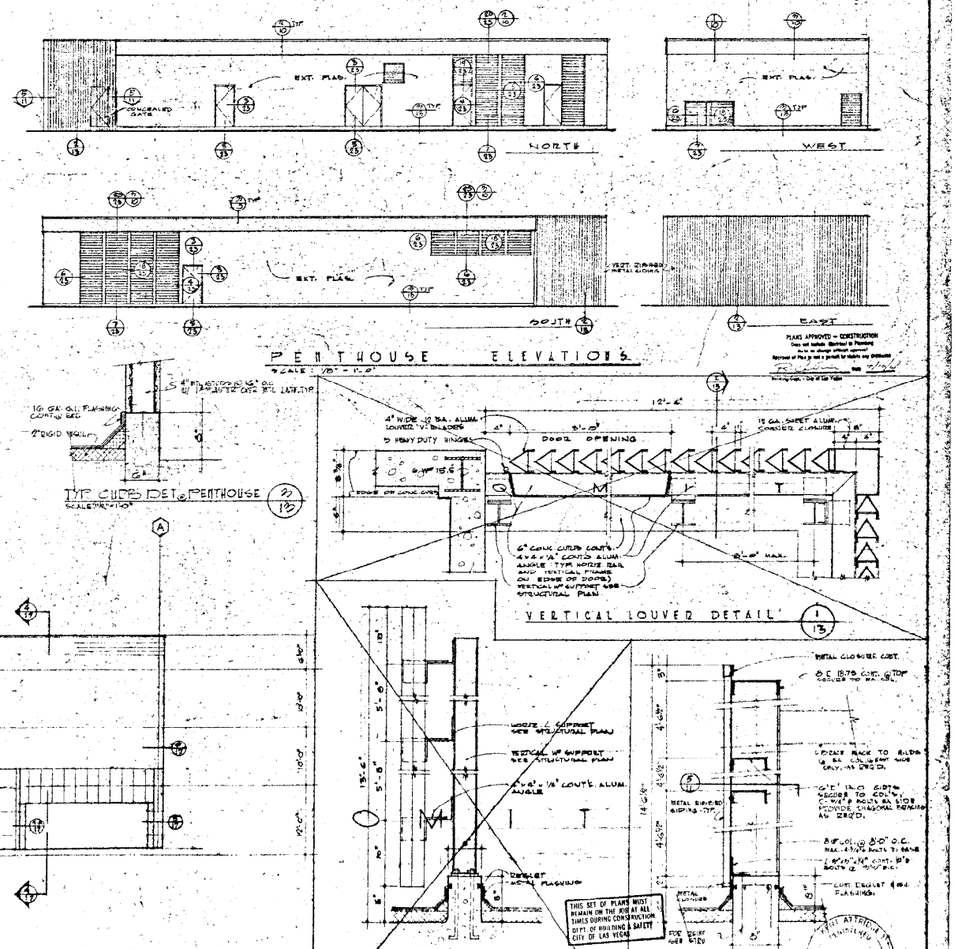

PENTHOUSE ELEVATIONS

SCALE: 1/8" = 1'-0"

VERTICAL LOUVER DETAIL

VERTICAL LOUVER DETAIL

VERTICAL RIBBED SIDING DETAIL

SCALE: 1/2" = 1'-0"

PLANS APPROVED - CONSTRUCTION
Does not include Electrical & Plumbing
No to be changed without approval
Approval of Plan is not a permit to begin any Construction
Date 3/14/67

CITY ATTORNEY'S OFFICE APPROVED 387

BANK OF NEVADA BUILDING

THIRD & BRIDGER STREETS · LAS VEGAS · NEVADA

NO.	DATE	BRIEF DESCRIPTION
1	12/67	5TH FLOOR REVISED

DATE: MARCH 22, 1967
DRAWN: CT
CHECKED: KMA
APPROVAL DATE:
ARCHITECT

KENT ATTRIDGE & ASSOCIATES
ARCHITECTS · A.I.A.
LAS VEGAS · NEVADA · LOS ANGELES · CALIF.

SHEET NO. 13

1609

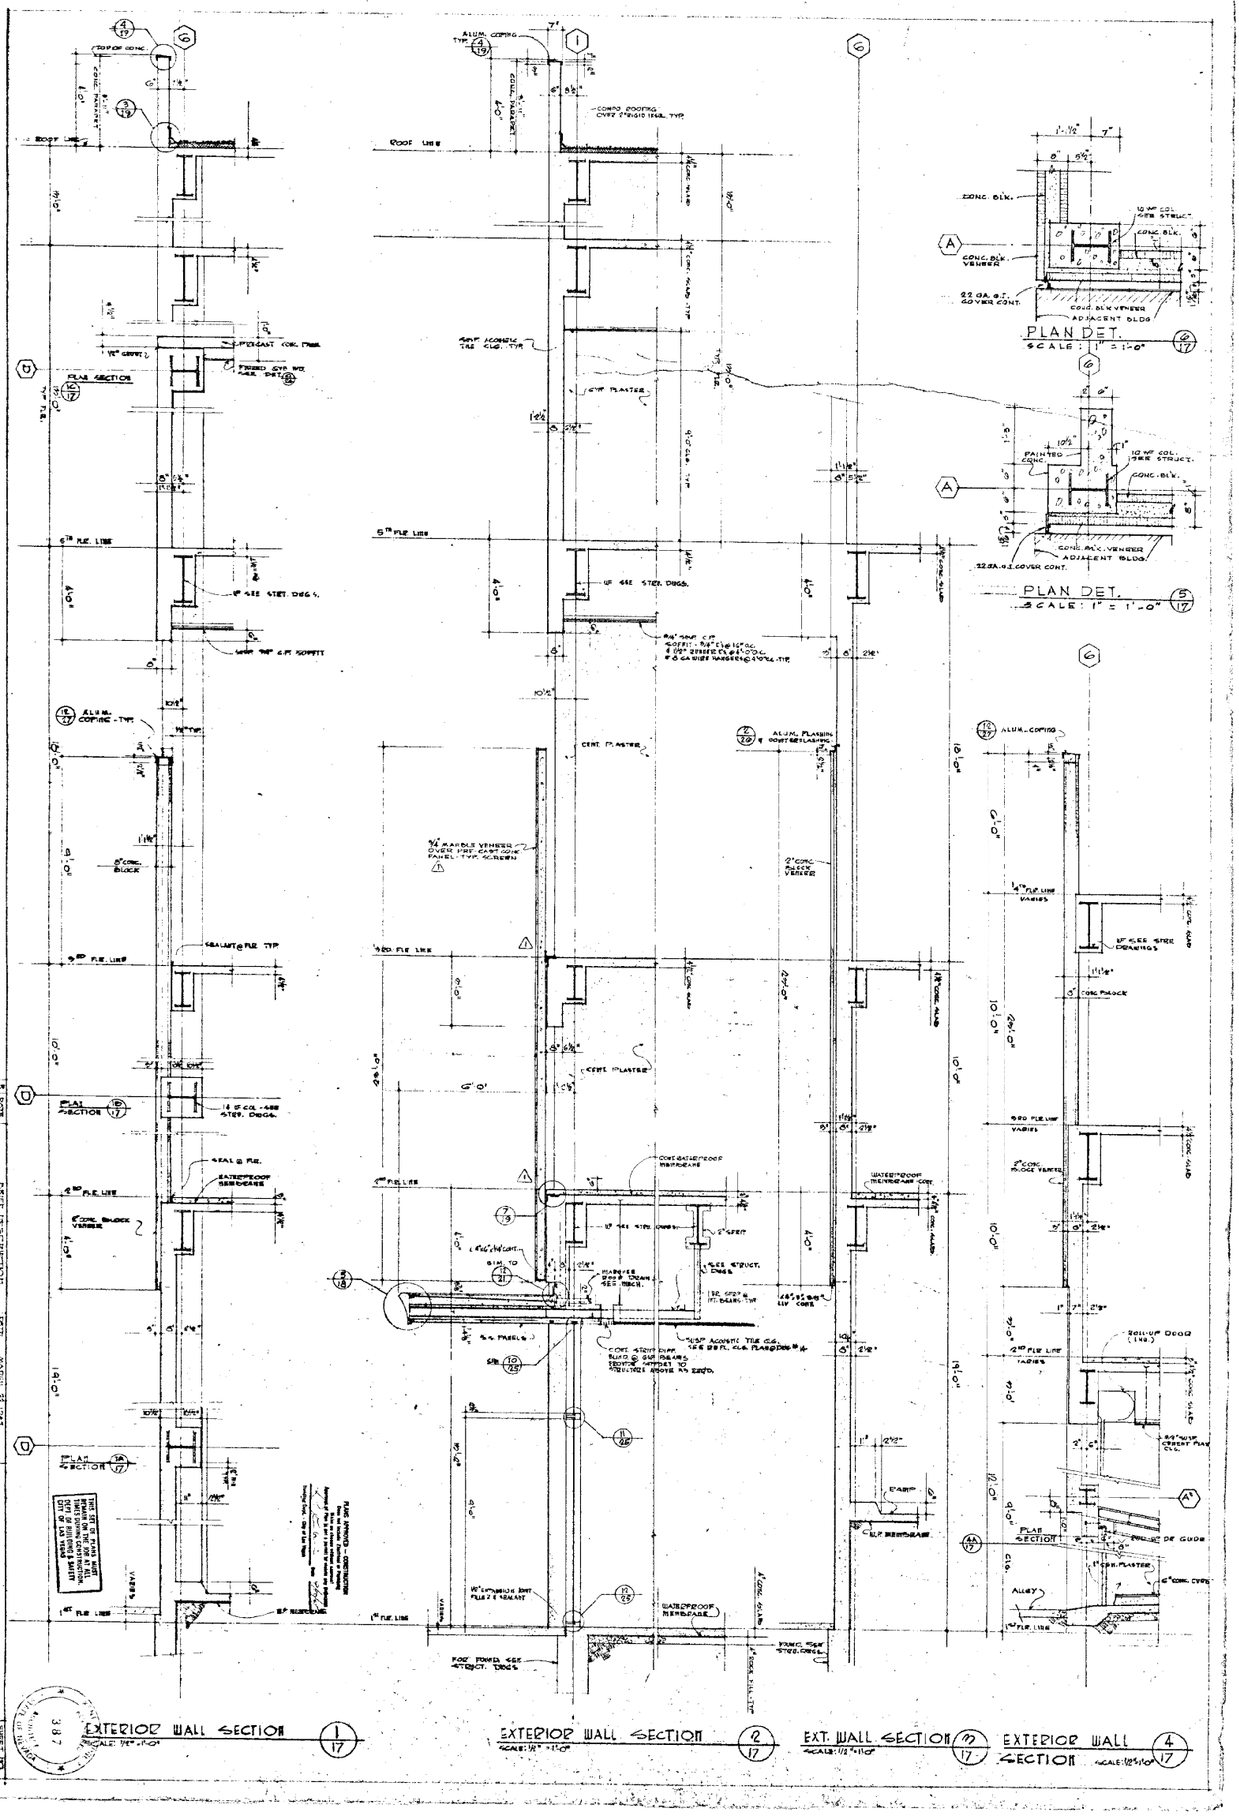

EXTERIOR WALL SECTION 1/17

EXTERIOR WALL SECTION 2/17

EXT. WALL SECTION 3/17

EXTERIOR WALL SECTION 4/17

BANK OF NEVADA BUILDING

THIRD & BRIDGER STREETS · LAS VEGAS · NEVADA

KENT ATTRIDGE & ASSOCIATES
ARCHITECTS
LAS VEGAS, NEVADA · LOS ANGELES, CALIFORNIA

17

EXTERIOR WALL SECTION
SCALE 1/2"=1'-0"

EXT. WALL SECTION
SCALE 1/2"=1'-0"

EXT. WALL SECTION
SCALE 1/2"=1'-0"

EXT. WALL SECTION
SCALE 1/2"=1'-0"

1HP FANCOIL DETAIL
@ MARQUISE
SCALE 1/2"=1'-0"

PLANS APPROVED — CONSTRUCTION
Shall not include Certificate of Occupancy
Failure to comply without approval
changes or fees is not a waiver of such
Title
City Engr. - City of Las Vegas

THIS SET OF PLANS MUST REMAIN ON THE JOB AT ALL TIMES DURING CONSTRUCTION.
DEPT. OF BUILDING & SAFETY
CITY OF LAS VEGAS

STATE OF NEVADA
387
REGISTERED ARCHITECT

BANK OF NEVADA BUILDING

THIRD & BRIDGER STREETS · LAS VEGAS · NEVADA

NO.	DATE	BRIEF DESCRIPTION
1	4-16-68	SOIL INFORMATION CORRECTED AS FURNISHED BY CLIENT'S SOILS ENGINEER

DATE MARCH 22, 1968
DRAWN P.F.K./P.R.C.
CHECKED
APPROVED
DATE
ARCHITECT

KENT ATTRIDGE & ASSOCIATES
ARCHITECTS A.I.A.
LAS VEGAS NEVADA · LOS ANGELES CALIF.

SHEET NO. 18
JOB NO. 1096

1609

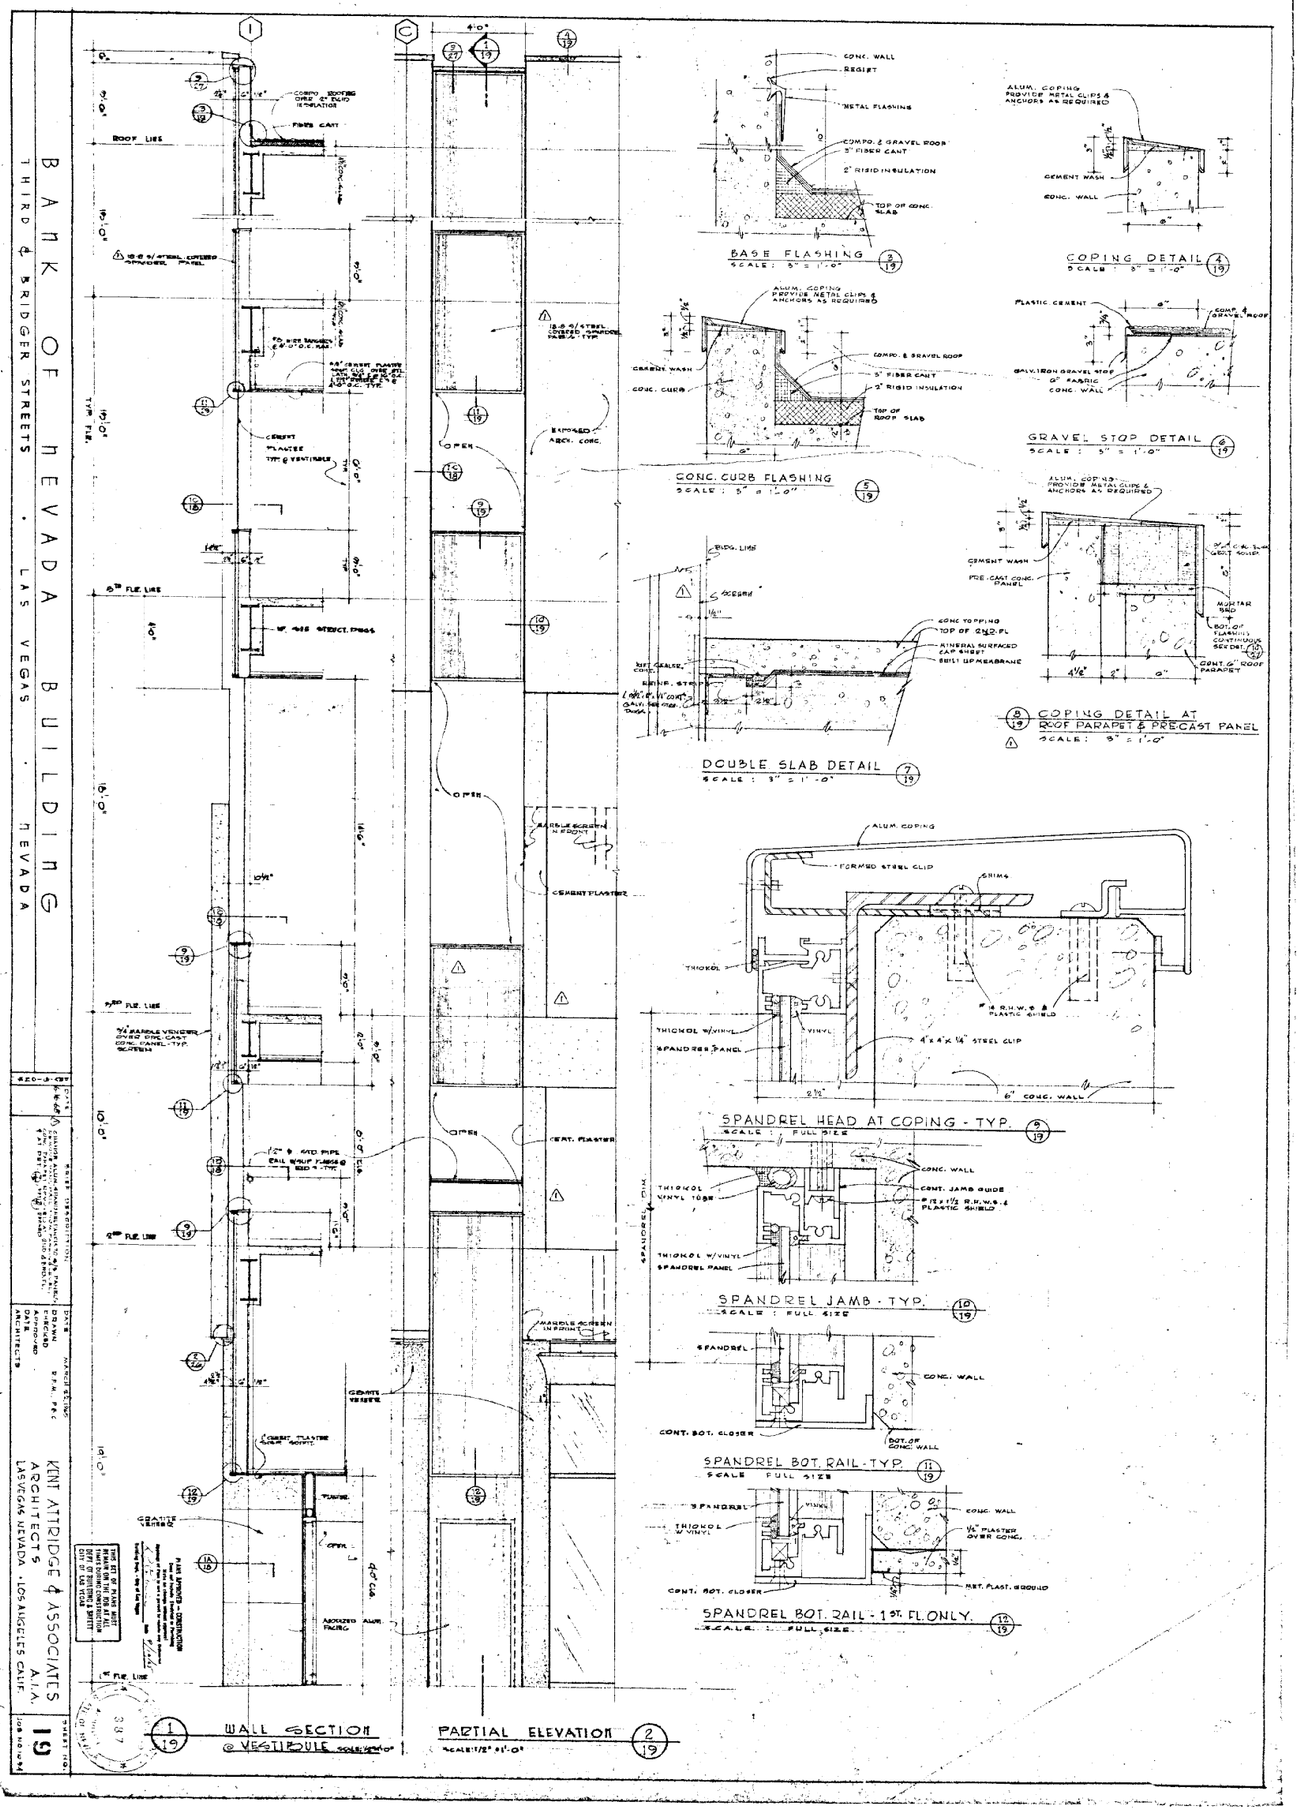
BASE FLASHING
COPING DETAIL
GRAVEL STOP DETAIL
CONC. CURB FLASHING
COPING DETAIL AT ROOF PARAPET & PRECAST PANEL
DOUBLE SLAB DETAIL
SPANDREL HEAD AT COPING - TYP.
SPANDREL JAMB - TYP.
SPANDREL BOT. RAIL - TYP.
SPANDREL BOT. RAIL - 1ST. FL. ONLY.
WALL SECTION @ VESTIBULE
PARTIAL ELEVATION
BANK OF NEVADA BUILDING
THIRD & BRIDGER STREETS · LAS VEGAS · NEVADA
KENT ATTRIDGE & ASSOCIATES ARCHITECTS
LAS VEGAS NEVADA · LOS ANGELES CALIF.
19

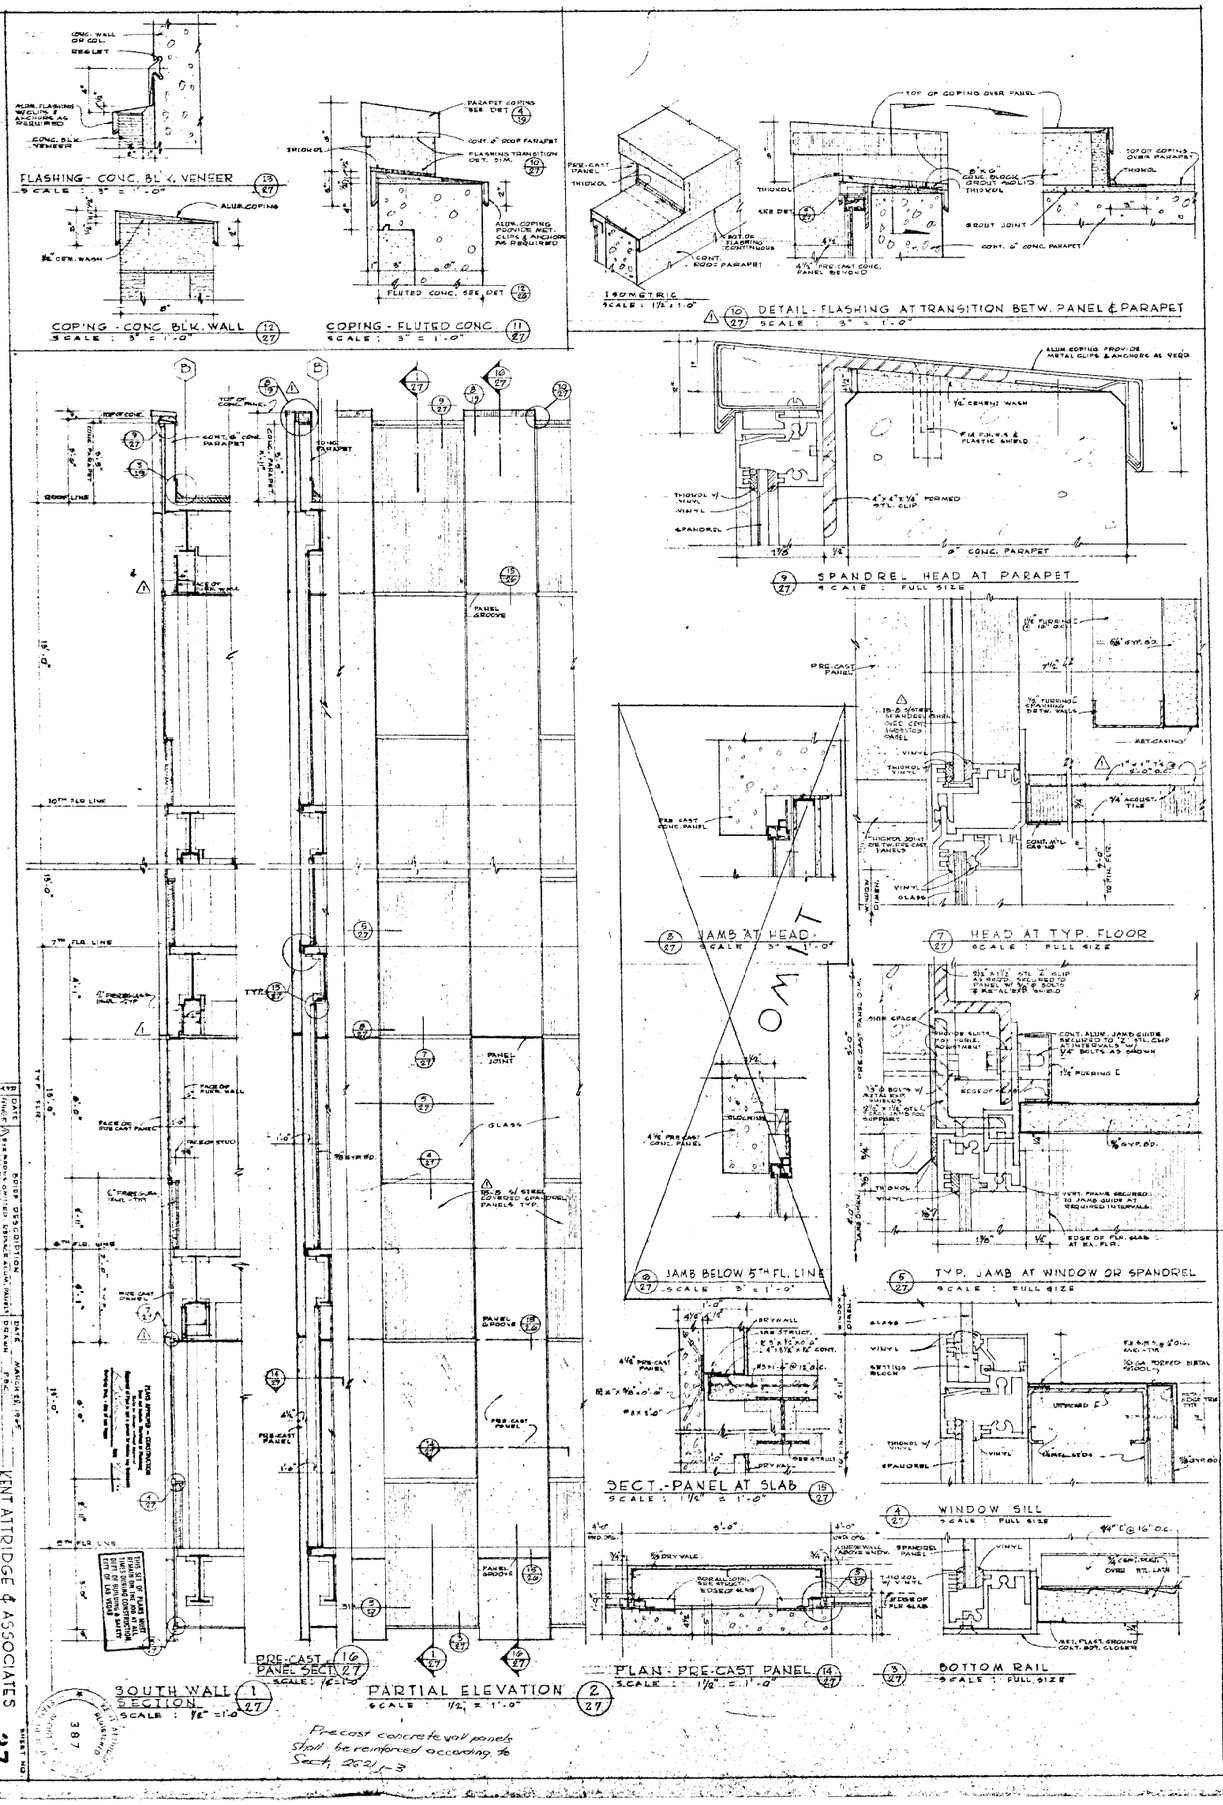
FLASHING - CONC. BL'K. VENEER
SCALE : 3" = 1'-0"
COPING - CONC. BLK. WALL (12/27)
SCALE : 3" = 1'-0"
COPING - FLUTED CONC. (11/27)
SCALE : 3" = 1'-0"
ISOMETRIC
SCALE : 1½" = 1'-0"
DETAIL - FLASHING AT TRANSITION BETW. PANEL & PARAPET (10/27)
SCALE : 3" = 1'-0"
SPANDREL HEAD AT PARAPET (9/27)
SCALE : FULL SIZE
JAMB AT HEAD (6/27)
SCALE : 3" = 1'-0"
HEAD AT TYP. FLOOR (7/27)
SCALE : FULL SIZE
JAMB BELOW 5TH FL. LINE (8/27)
SCALE : 3" = 1'-0"
TYP. JAMB AT WINDOW OR SPANDREL (6/27)
SCALE : FULL SIZE
SECT.-PANEL AT SLAB
SCALE : 1½" = 1'-0"
WINDOW SILL (4/27)
SCALE : FULL SIZE
SOUTH WALL SECTION (1/27)
SCALE : ¾" = 1'-0"
PRE-CAST PANEL SECT (16/27)
SCALE : 16" = 1'-0"
PARTIAL ELEVATION (2/27)
SCALE : 1½" = 1'-0"
PLAN - PRE-CAST PANEL (14/27)
SCALE : 1½" = 1'-0"
BOTTOM RAIL (5/27)
SCALE : FULL SIZE
OMIT
Precast concrete wall panels shall be reinforced according to Sect. 2512-3
KENT ATTRIDGE & ASSOCIATES
A.I.A.
ARCHITECTS
LAS VEGAS, NEVADA - LOS ANGELES, CALIF.
27
SHEET NO.