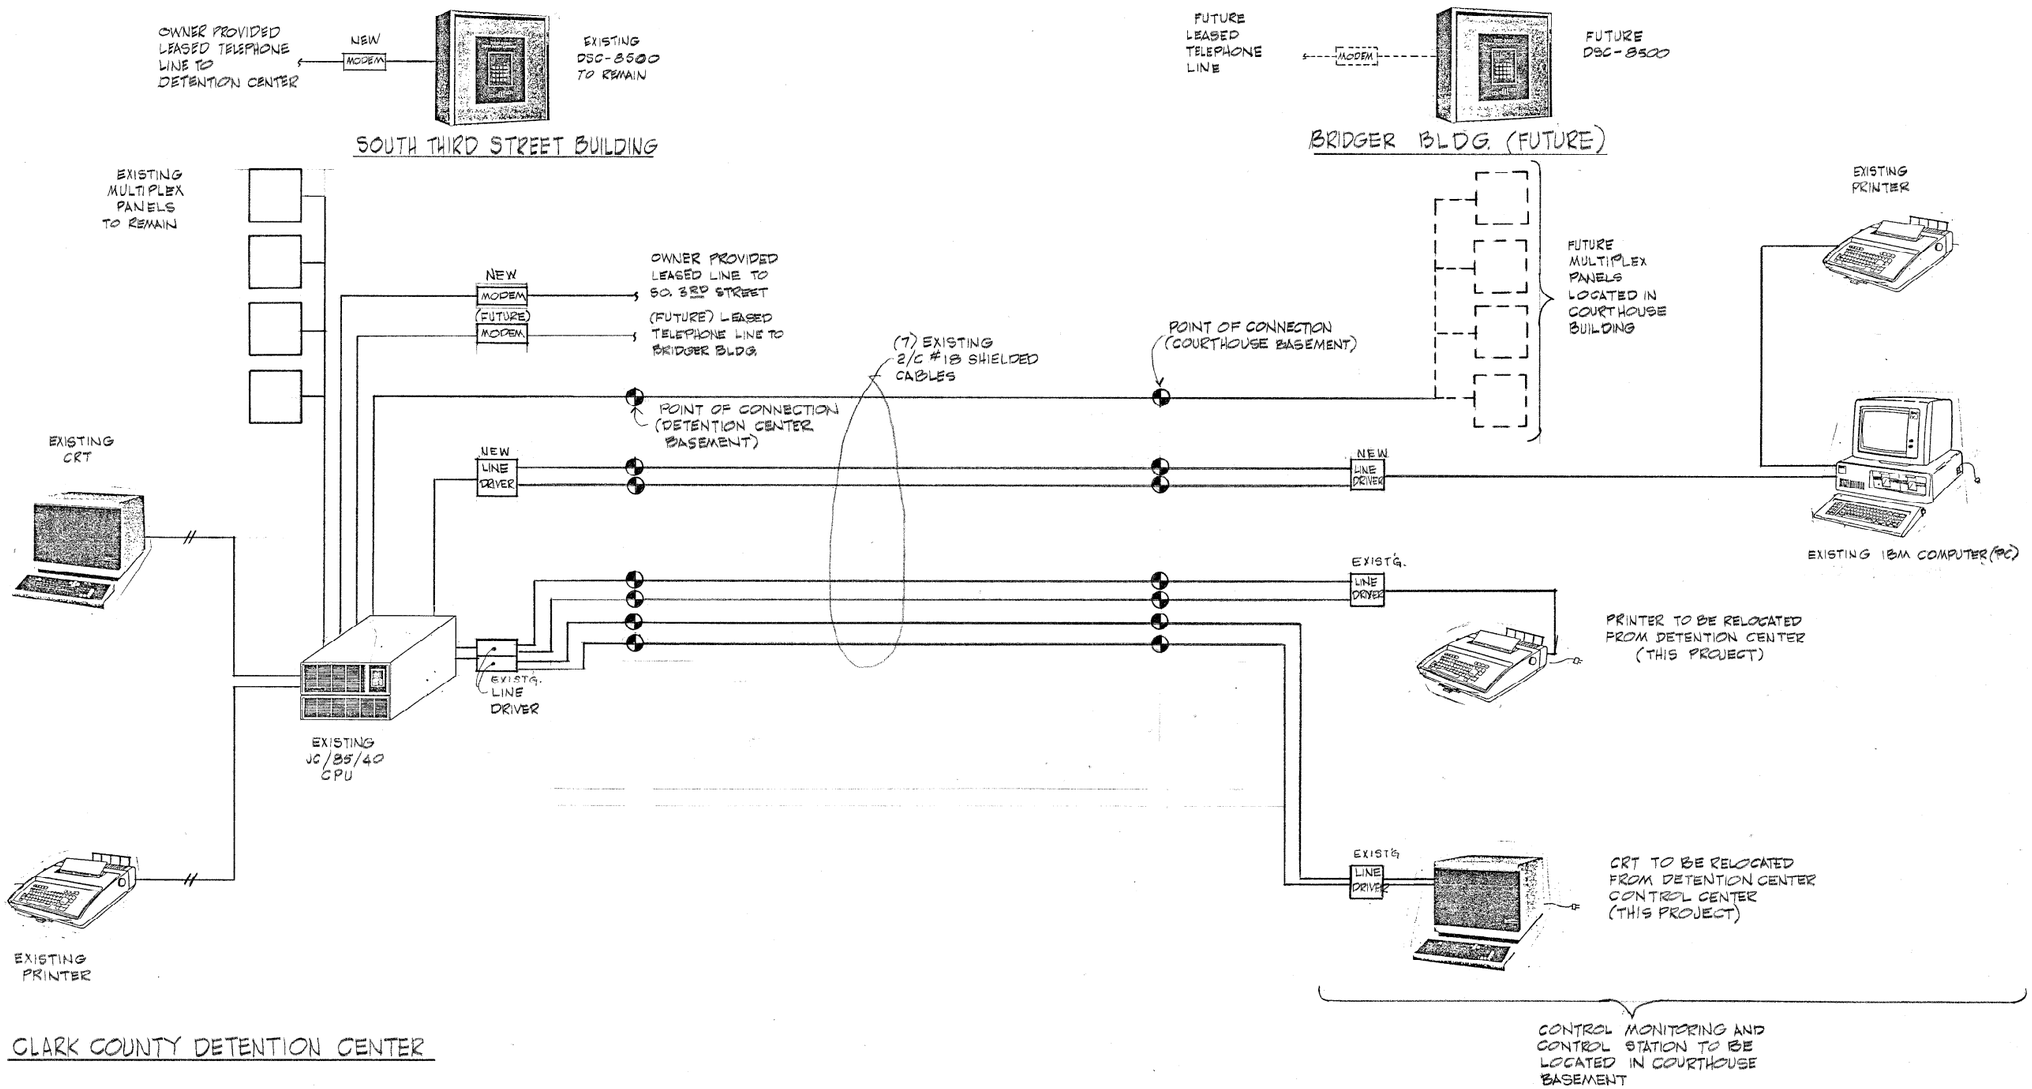

CLARK COUNTY DETENTION CENTER

1609
2065
16147

CLARK COUNTY NEVADA

SHEET TITLE: EMCS SYSTEM CONFIGURATION	DATE: 11/7/87 PROJECT NO.	SHEET NO. 2
PROJECT: BUILDING AUTOMATION SYSTEMS CLARK COUNTY, NEVADA	DRAWN BY: RB APPROVED BY:	OF 2

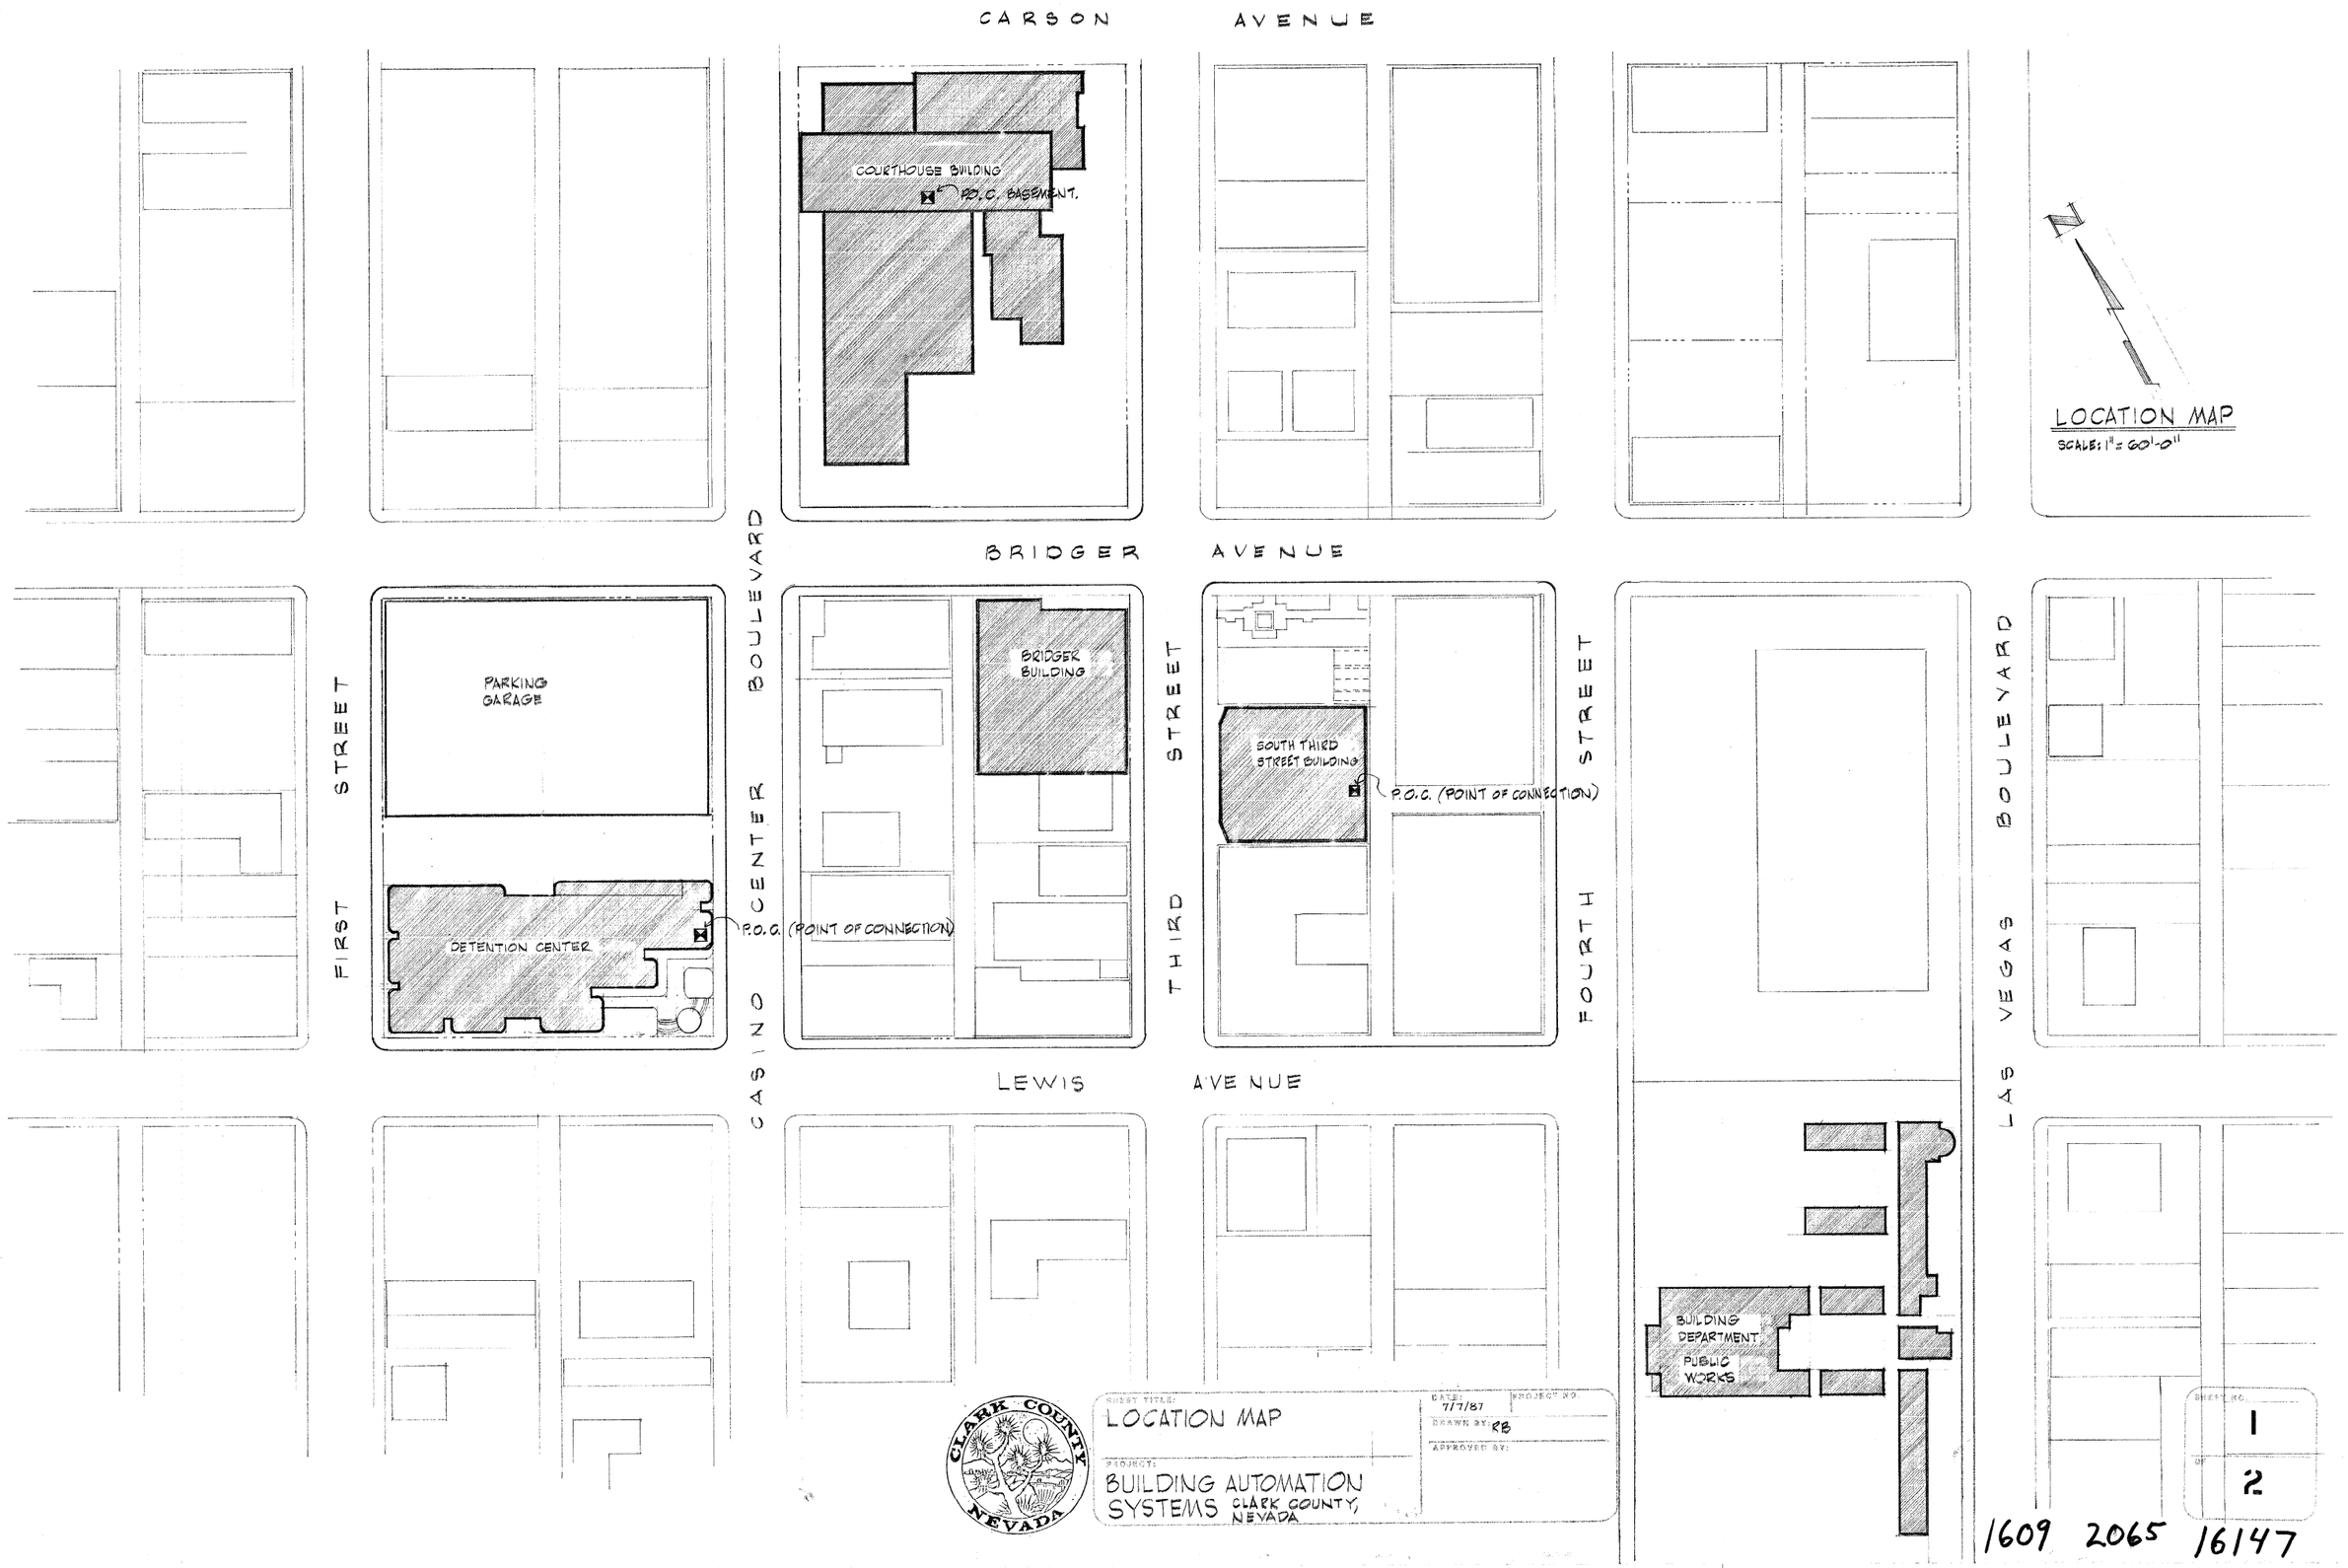
CARSON AVENUE
COURTHOUSE BUILDING
P.O.C. BASEMENT.
LOCATION MAP
SCALE: 1" = 60'-0"
BRIDGER AVENUE
FIRST STREET
PARKING GARAGE
DETENTION CENTER
P.O.C. (POINT OF CONNECTION)
CASINO CENTER BOULEVARD
BRIDGER BUILDING
THIRD STREET
SOUTH THIRD STREET BUILDING
P.O.C. (POINT OF CONNECTION)
FOURTH STREET
LAS VEGAS BOULEVARD
LEWIS AVENUE
BUILDING DEPARTMENT
PUBLIC WORKS
CLARK COUNTY NEVADA
SHEET TITLE: LOCATION MAP
PROJECT: BUILDING AUTOMATION SYSTEMS CLARK COUNTY, NEVADA
DATE: 7/7/87
PROJECT NO.
DRAWN BY: RB
APPROVED BY:
SHEET NO. 1 OF 2
1609 2065 16147