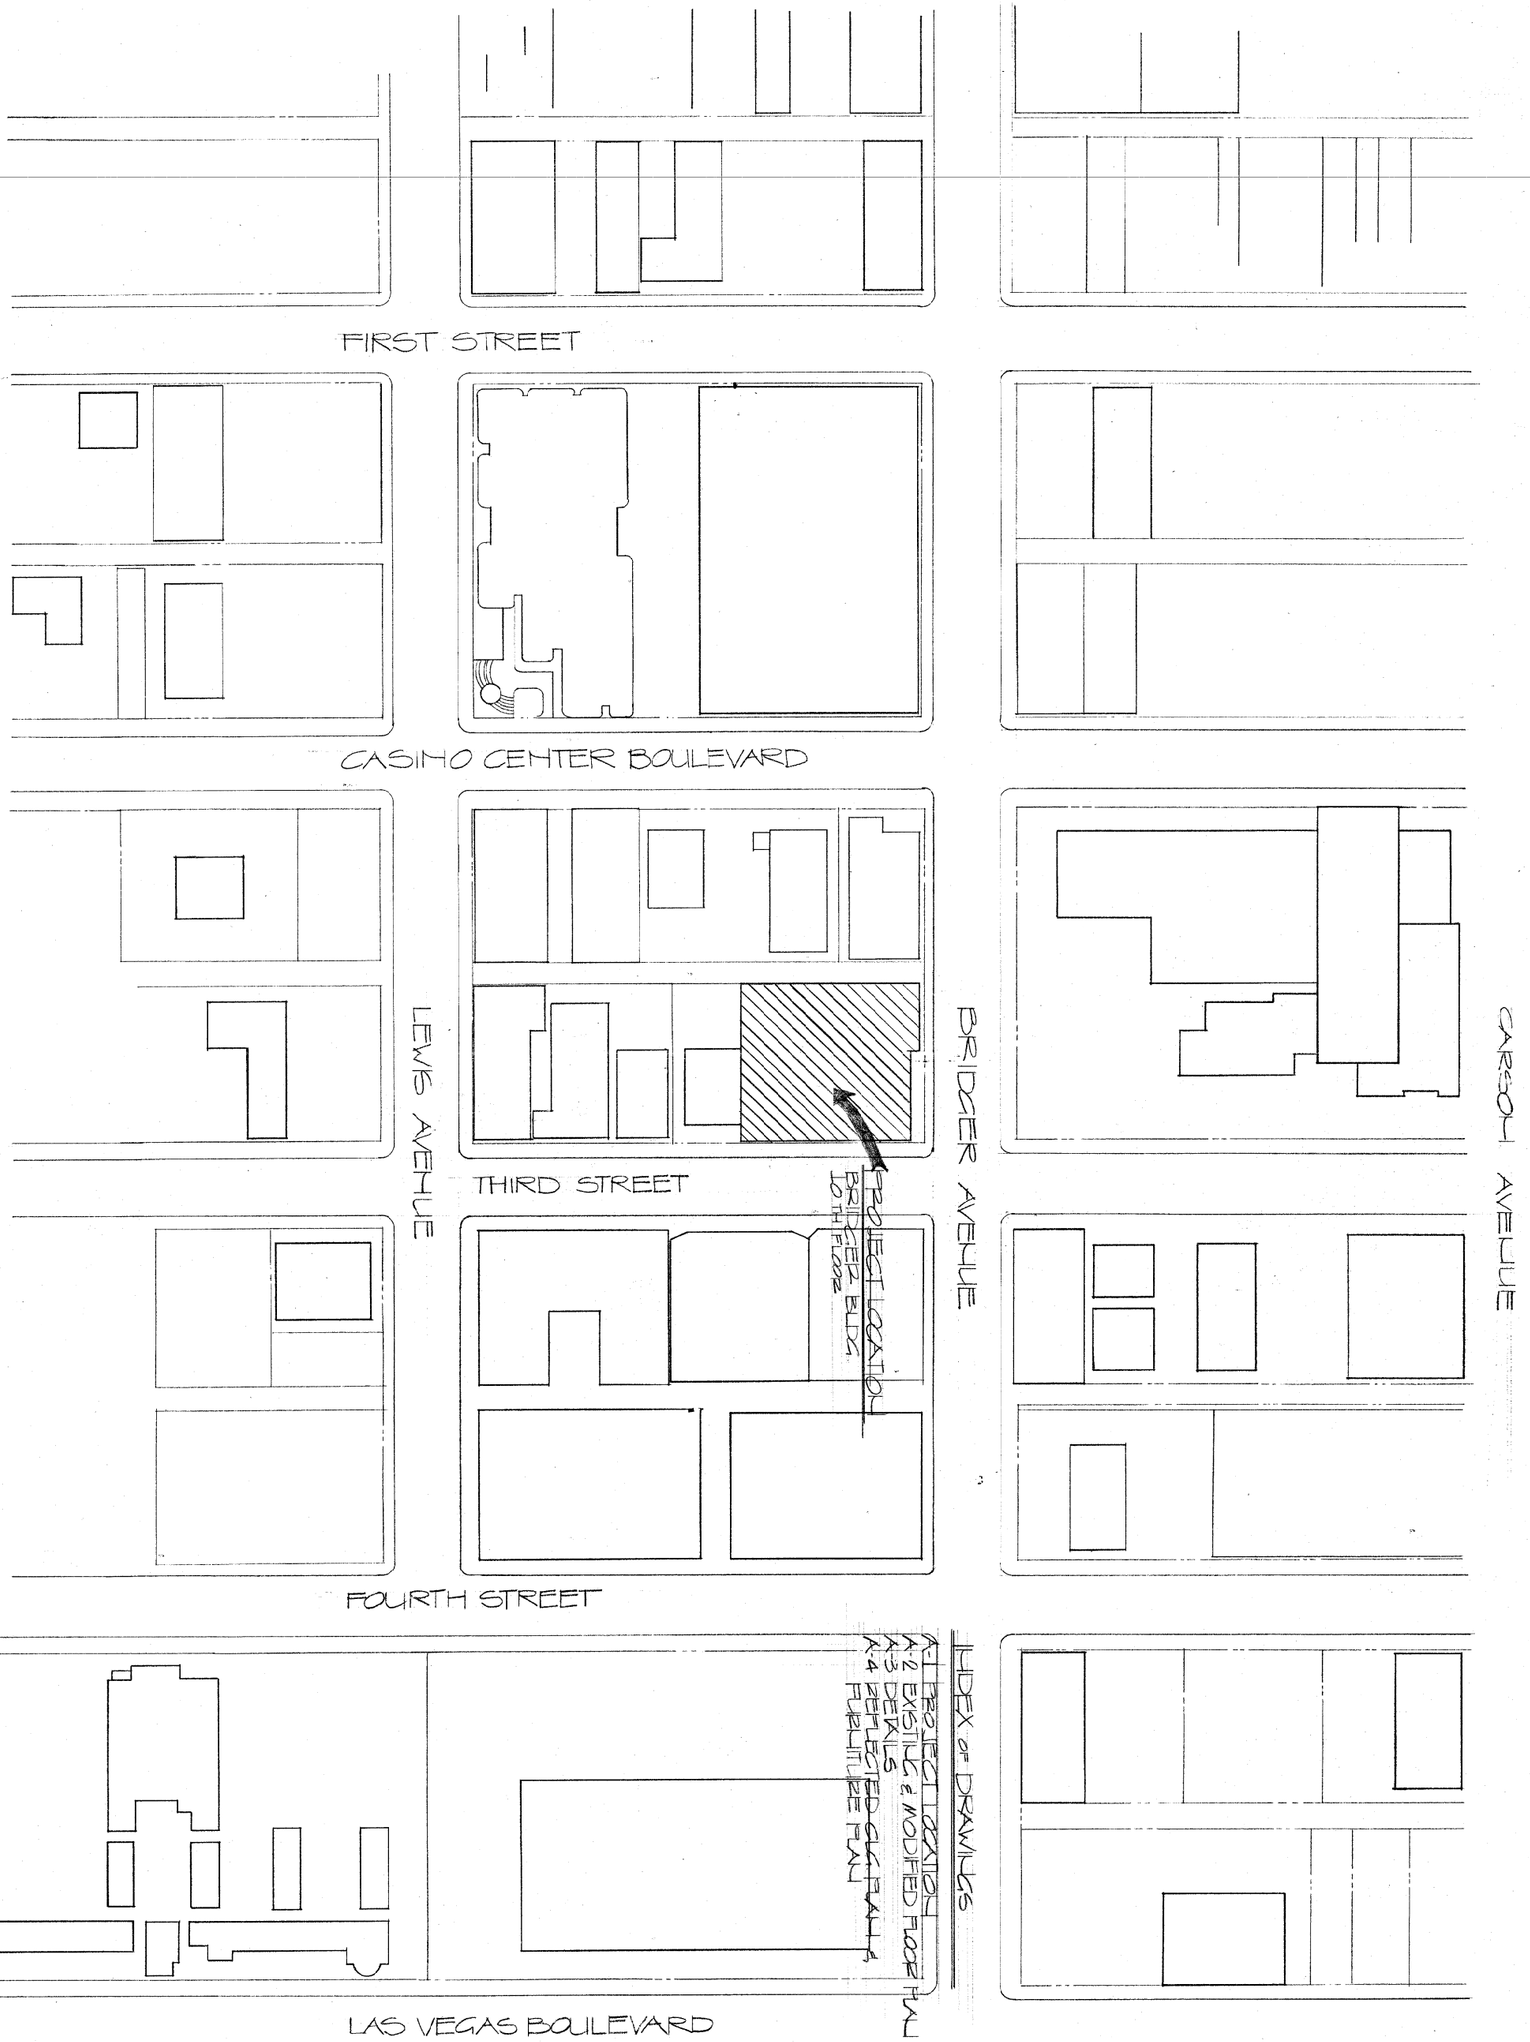

SHEET TITLE: PROJECT LOCATION

PROJECT: PROPOSED G.I.S OFFICE
10 TH FLOOR BRIDGER BLDG.

DATE: SEPT. 89 | PROJECT NO. 8948
DRAWN BY: LC
APPROVED BY:

SHEET NO. A-1 OF 4

1209

CLARK COUNTY
General Services Department • Facilities Services Division
401 South Fourth Street • Las Vegas, Nevada 89101 • (702) 455-4616

LEGEND

EXISTING TO REMAIN

TO BE DEMOLISHED

NEW CONSTRUCTION

NOTE: EXISTING DOORS TO BE RELOCATED AT NEW DOOR OPENINGS. ALL DOORS TO BE 3'-0" x 7'-0"

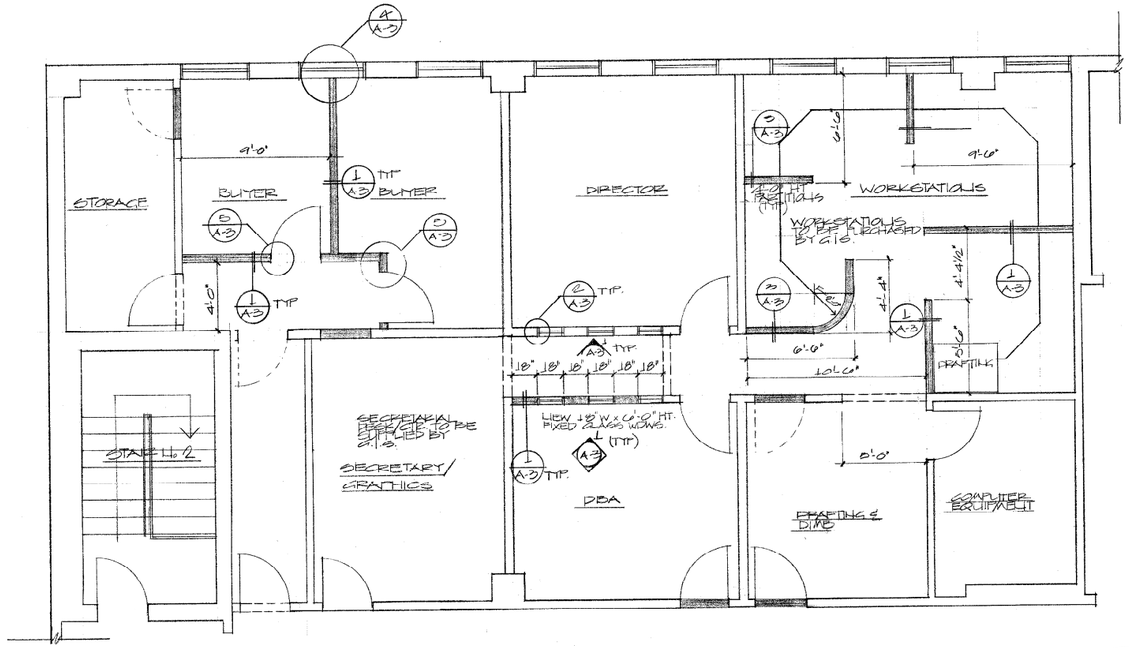

MODIFIED FLOOR PLAN

SCALE: 1/4" = 1'-0"

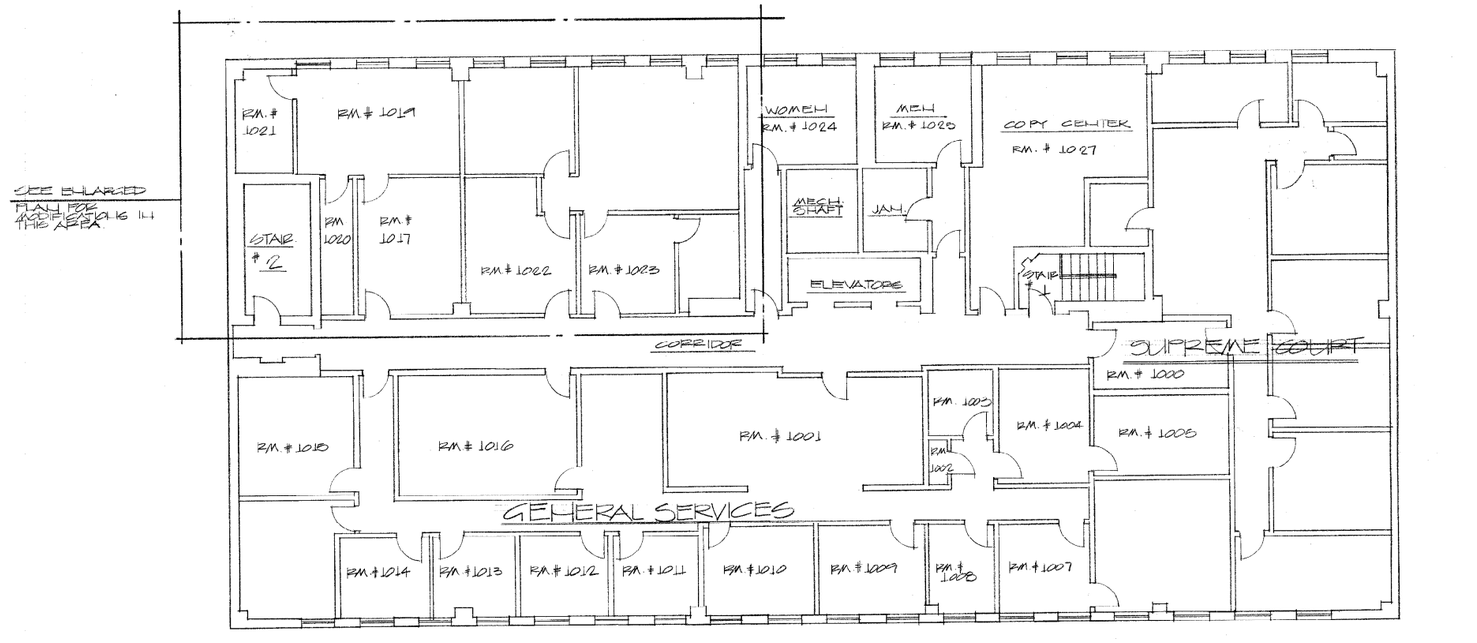

EXISTING 10TH. FLOOR PLAN

SCALE: 1/8" = 1'-0"

CLARK COUNTY
General Services Department • Facilities Services Division
401 South Fourth Street • Las Vegas, Nevada 89101 • (702) 455-4616

PROPOSED FLOOR PLAN
EXISTING FLOOR PLAN

PROPOSED G.I.S. OFFICE
10TH. FLOOR BRIDGER BLDG.

SHEET NO. A-2

4
1609

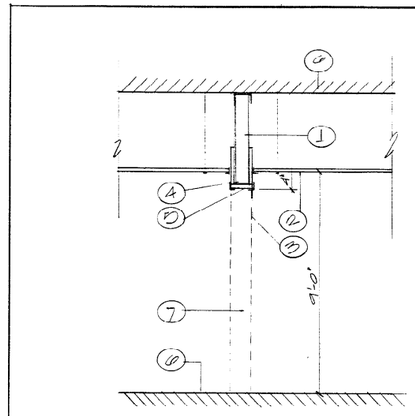

HOTES:

1. EXISTING WALL.
2. EXISTING SUSPENDED CEILING SYSTEM.
3. CORNER BEAD.
4. NEW 3 5/8" METAL STUD.
5. 5/8" TYPE 'X' GYPSUM BOARD. TAPE & MUD.
6. EXISTING CONC. SLAB.
7. EXISTING WALL TO BE DEMOLISHED.

WALLS TO BE DEMOLISHED DET. (6) SCALE: 3/4"=1'-0" DET. No. CODE

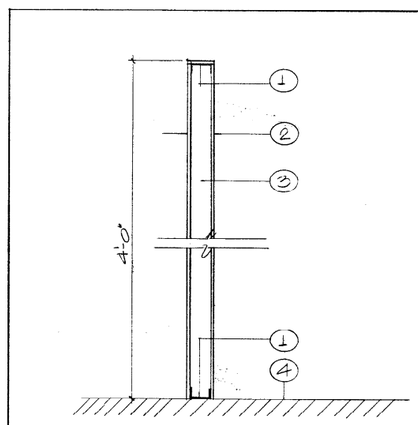

HOTES:

1. 3 5/8" METAL STUD 24 GAUGE.
2. 5/8" TYPE 'X' GYPSUM BOARD BOTH SIDES.
3. 3 5/8" METAL STUDS @ 16" O.C.
4. EXISTING CONC. SLAB.

NEW 4'-0" HT. PARTITIONS (3) SCALE: 1"=1'-0" DET. No. CODE

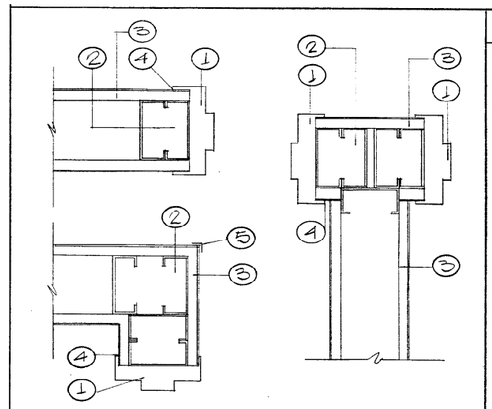

HOTES:

1. METAL DOOR FRAME.
2. 2 5/8" METAL STUDS @ 16" O.C. MAX.
3. 5/8" GYPSUM BOARD.
4. CAULKING.
5. CORNER BEAD.

DOOR FRAME TYPICALS (5) SCALE: 3"=1'-0" DETAIL No. CODE: 5

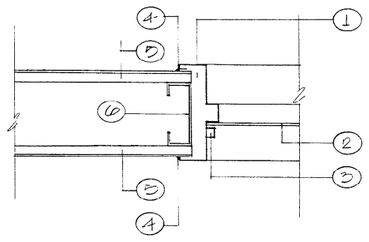

HOTES:

1. STEEL FRAME TO MATCH EXISTING.
2. 1/4" WIRE GLASS PLATE.
3. 2 1/2" & 2 1/8" APPLIED
4. CAULKING.
5. 5/8" TYPE 'X' GYPSUM BOARD.
6. 3 5/8" METAL STUDS @ 16" O.C.

NOTE: TYP. DETAIL FOR JAMBS, HEAD & SILL.

WINDOW FRAME DETAIL (2) SCALE 3"=1'-0" DET. No. CODE

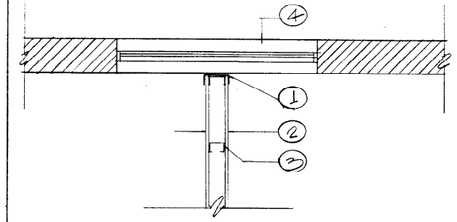

HOTES:

1. METAL CHANNEL ATTACHED TO WALL.
2. 5/8" TYPE 'X' GYP BD.
3. 2 5/8" METAL STUDS @ 16" O.C.
4. EXISTING EXTERIOR WALL & WINDOW.

PARTITION DETAIL (4) SCALE 3/4"=1'-0" DET. No. CODE

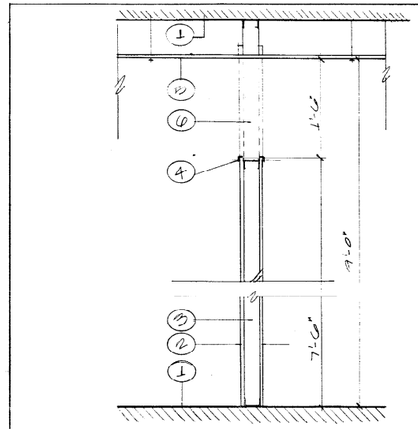

HOTES:

1. EXISTING CONC. SLAB.
2. 5/8" TYPE 'X' GYP BD BOTH SIDES. TAPE & MUD.
3. 3 5/8" METAL STUDS @ 16" O.C.
4. CORNER BEAD.
5. EXISTING SUSPENDED CEILING SYSTEM.
6. PROVIDE BACK TO BACK RUNNER TRACK AT EXISTING FLOOR & CEILING PLATES AT TRACK FRAMES & WALL INTERSECTIONS.

TYP. 7'-0" PARTITION (1) SCALE DET. No. CODE

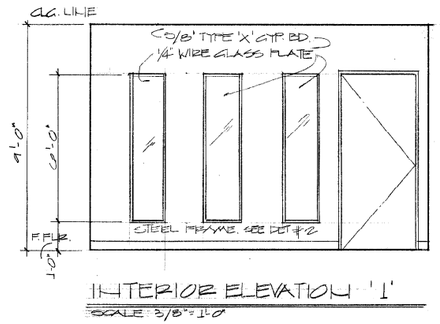

INTERIOR ELEVATION '1'
SCALE: 3/8"=1'-0"

CLARK COUNTY
General Services Department • Facilities Services Division
401 South Fourth Street • Las Vegas, Nevada 89101 • (702) 455-4616

SEPT. 97 | 8940
LC

INTERIOR ELEVATION DETAILS
PROPOSED G.I.S OFFICE
10TH FLOOR BRIDGER BLDG.

SHEET NO. A-3
OF 4
1609

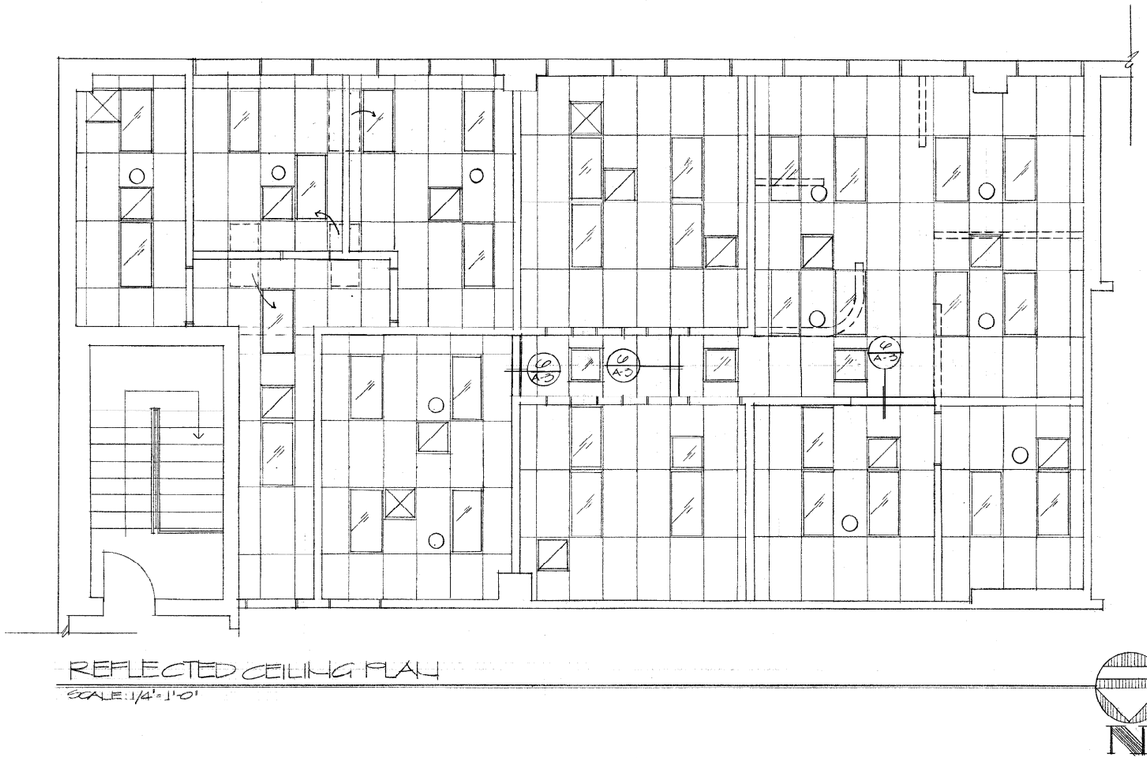

REFLECTED CEILING PLAN

SCALE: 1/4" = 1'-0"

NOTE:
REMOVE & REPLACE CEILING TILES TO MATCH EXISTING.

LEGEND

- 2'x4' FLUORESCENT LIGHT FIXTURE (EXISTING)
- 2'x2' FLUORESCENT LIGHT FIXTURE (EXISTING)
- SUPPLY AIR (EXISTING)
- RETURN AIR (EXISTING)
- FIRE SPRINKLER (EXISTING)
- TO BE RELOCATED
- NEW 2'-0"x2'-0" RECESSED LIGHT FIXTURE

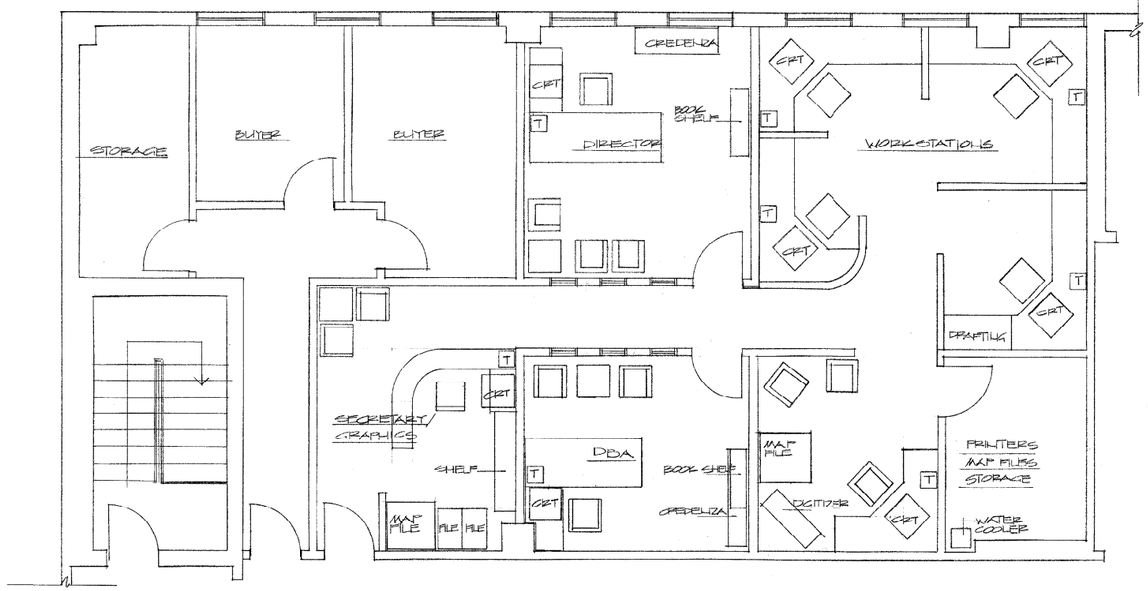

FURNITURE PLAN

SCALE: 1/4" = 1'-0"

CLARK COUNTY

General Services Department • Facilities Services Division

401 South Fourth Street • Las Vegas, Nevada 89101 • (702) 455-4616

DEPT. NO. 8144

LC

REFLECTED CEILING PLAN
FURNITURE PLAN

PROPOSED GIS OFFICE
10TH FLOOR BRIDGE BLDG.

A-4

4

1609