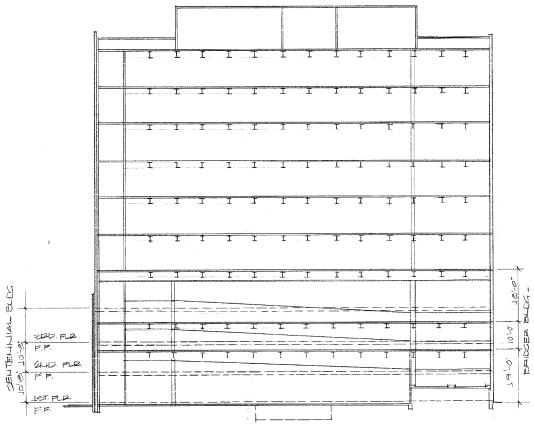

SECTION 'A'
SC. 1/16" = 1'-0"

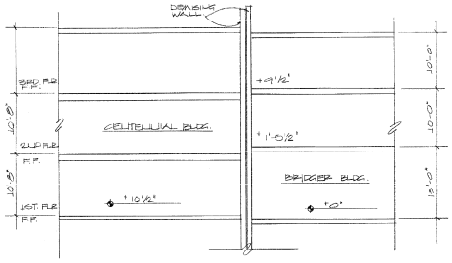

SECTION 'B'
SC. 1/8" = 1'-0"

CLARK COUNTY
General Services Department • Facilities Services Division
401 South Fourth Street • Las Vegas, Nevada 89101 • (702) 455-4416

PROJECT NO.
DATE: 8-25-91
DRAWN BY: L.C.
APPROVED BY:

SHEET TITLE: SCHEMATIC SECTIONS
PROJECT: (STUDY) ELEVATOR @ BRIDGER FOR CENTENNIAL

SHEET NO.
[redacted]
1700

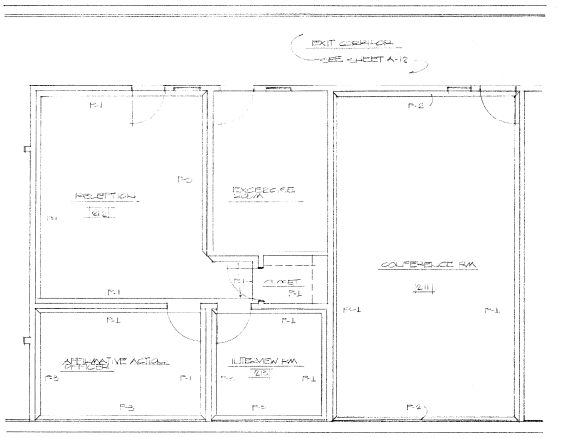

SECOND FLOOR FINISH PLAN
SCALE 1/4"=1'-0"
SEE FINISHES DESCRIPTION SHEET A-12

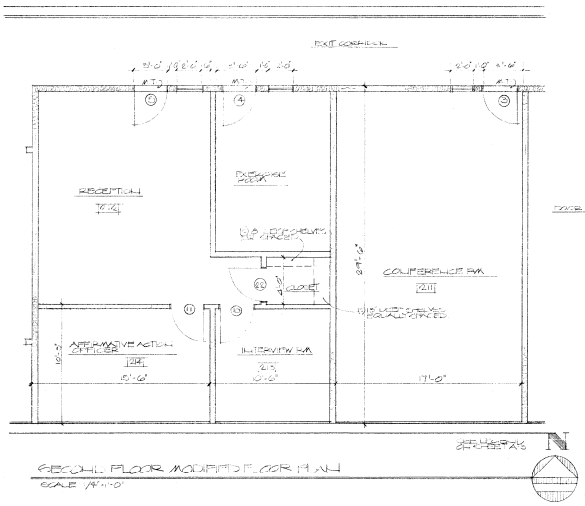

SECOND FLOOR MODIFIED FLOOR PLAN
SCALE 1/4"=1'-0"

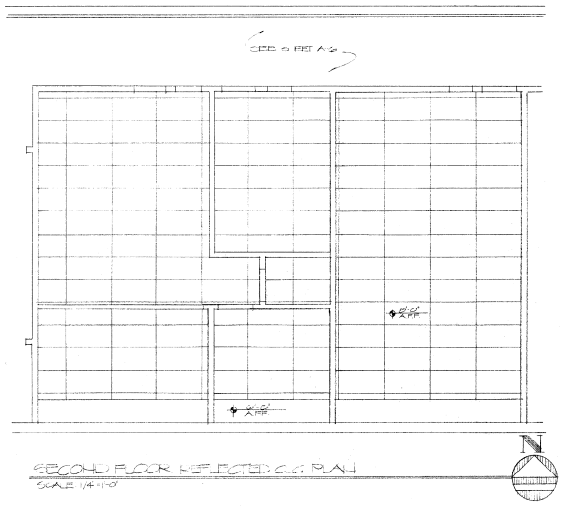

SECOND FLOOR REFLECTED C.C. PLAN
SCALE 1/4"=1'-0"

CLARK COUNTY
General Services Department • Facilities Services Division
401 South Fourth Street • Las Vegas, Nevada 89101 • (702) 455-4616

DATE: 5-01
PROJECT NO: 9007
DRAWN BY: LC
APPROVED BY:

SHEET TITLE: ADDENDUM No. 1
PROJECT: CENTENNIAL BLDG REMODEL

SHEET NO. SK-1
OF 1
1700

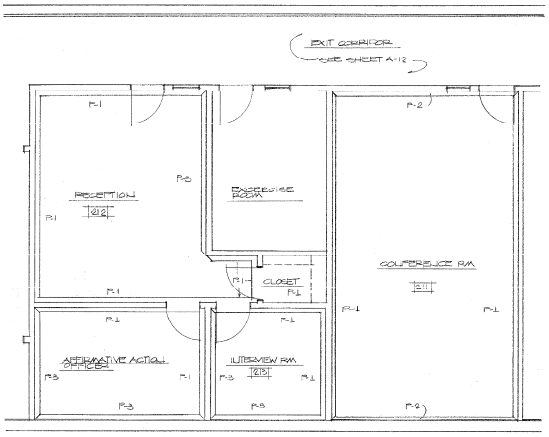

SECOND FLOOR FINISH PLAN
SCALE: 1/4" = 1'-0"

SEE FINISHES DESCRIPTION SHEET A-12.

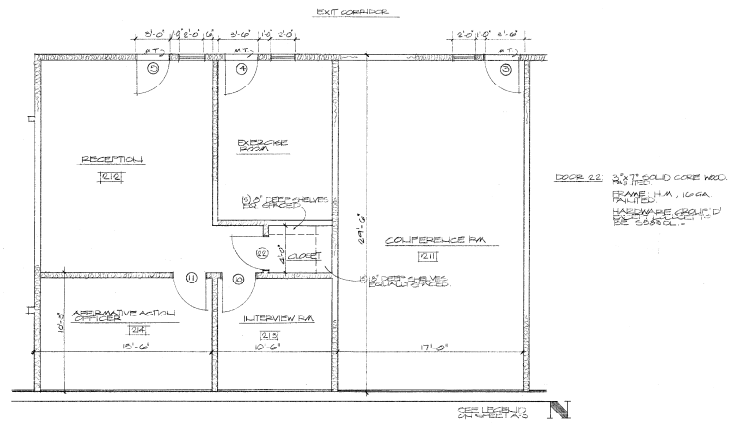

SECOND FLOOR MODIFIED FLOOR PLAN
SCALE: 1/4" = 1'-0"

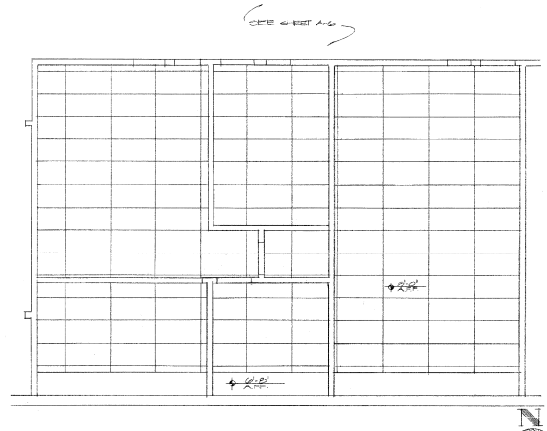

SECOND FLOOR REFLECTED C.L. PLAN
SCALE: 1/4" = 1'-0"

CLARK COUNTY
General Services Department • Facilities Services Division
401 South Fourth Street • Las Vegas, Nevada 89101 • (702) 455-4616

ADDENDUM No. 1
CENTENNIAL BLDG. REMODEL

SK-1

1
1700

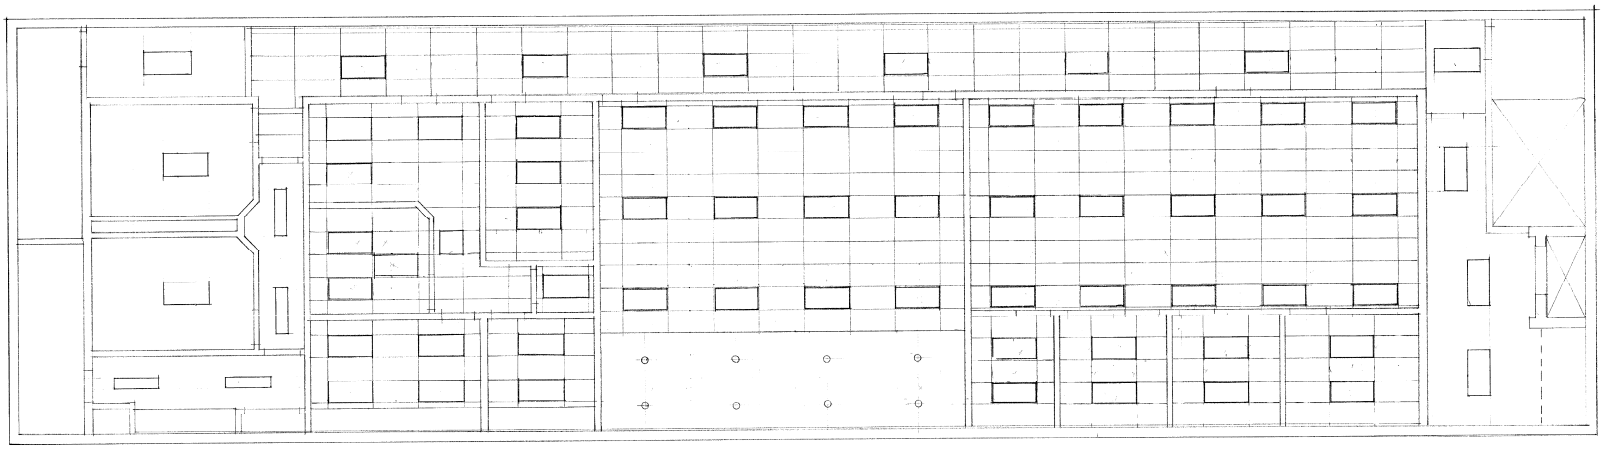

MODIFIED 2ND FLOOR REFLECTED CEILING PLAN

SCALE: 1/4"=1'-0"

N

△ REVISED 8-15-91 - DELETE RISK MANAGEMENT, ADD TREAS. OFFICE, ENLARGE CONFERENCE ROOM

CLARK COUNTY

General Services Department • Facilities Services Division

401 South Fourth Street • Las Vegas, Nevada 89101 • (702) 455-4616

SHEET TITLE: MODIFIED 2ND FLOOR REFLECTED CEILING PLAN

CENTENNIAL BUILDING REMODEL 310 SO. THIRD ST. LAS VEGAS, NEV. 89101

DATE: AUG 15, 1991

PROJECT NO: 90-07

DRAWN BY: RAB

APPROVED BY:

SHEET NO: A-6R

1700

LEGEND

- EXIST. CONC. BLOCK WALL TO BE FURRED
- 1 HR. RATED WALL W/ SOUND INSULATION
- 1 HOUR RATED WALL
- 6'-0" HT. PARTITION
- NON-RATED FULL HT. PARTITION
- NON-RATED FULL HT. PARTITION W/ SOUND INSUL.

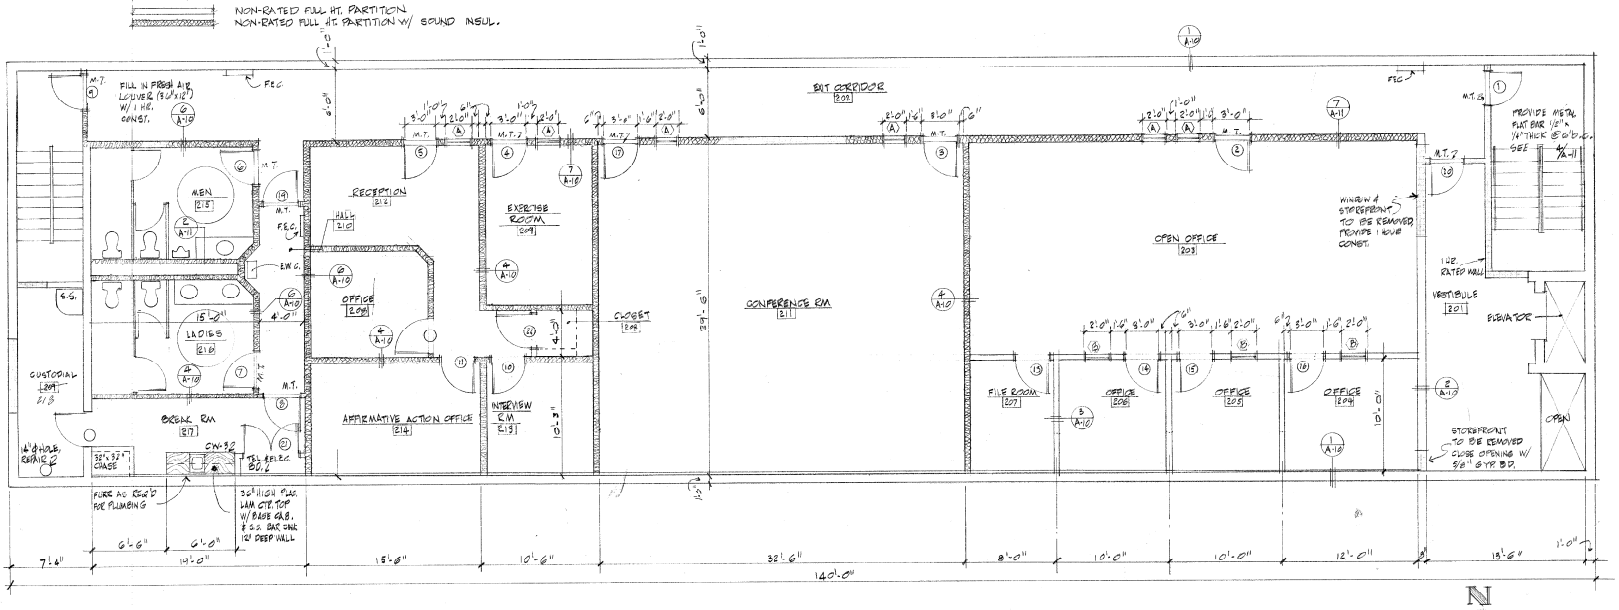

MODIFIED SECOND FLOOR PLAN

SCALE: 1/4" = 1'-0"

N

△ REVISED 8-15-91 – DELETE RISK MANAGEMENT, ADD TRANS. OFFICE, ENLARGE CONFERENCE ROOM.

CLARK COUNTY
General Services Department • Facilities Services Division
401 South Fourth Street • Las Vegas, Nevada 89101 • (702) 455-4616

SHEET TITLE: MODIFIED SECOND FLOOR PLAN
DATE: AUG. 15, 1991
DRAWN BY: EAB
PROJECT: CENTENNIAL BUILDING REMODEL 310 S. THIRD ST. LAS VEGAS, NEVADA 89101
CHECKED BY:

A-312

1700