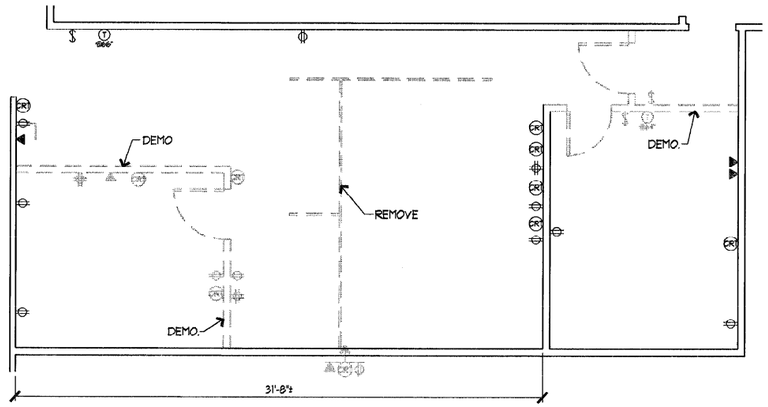

EXISTING FLOOR PLAN AND DEMOLITION PLAN

SCALE: 1/4"=1'-0"

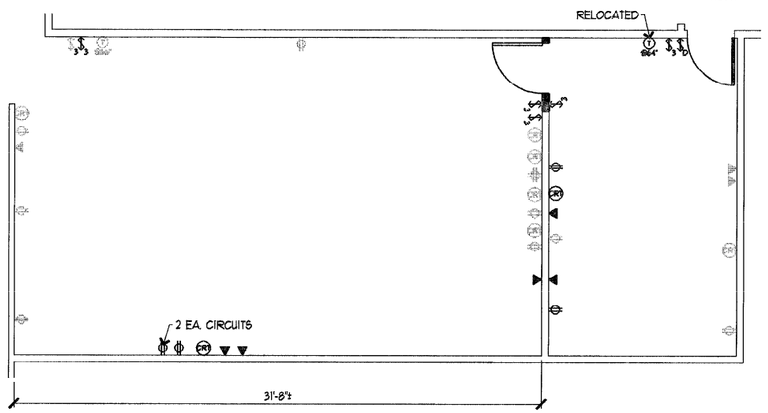

PROPOSED FLOOR PLAN

SCALE: 1/4"=1'-0"

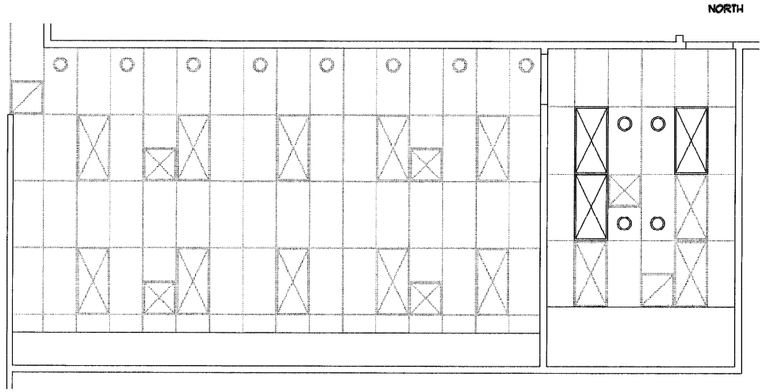

REFLECTED CEILING PLAN

SCALE: 1/4"=1'-0"

GENERAL NOTES:

1. ALL DIMENSIONS ARE APPROXIMATE. VERIFY IN FIELD.
2. NEW WALLS SHOWN SOLID.
3. INSTALL NEW DOOR @ NORTH/EAST ENTRANCE. SEE PROPOSED FLOOR PLAN.
4. REMOVE AND RELOCATE EXISTING PARTITIONS AS PER OWNER'S REQUEST.

LEGEND

EXISTING RECEPTACLE TO REMAIN	EXISTING RECEPTACLE TO BE REMOVED
EXISTING SWITCH TO REMAIN	EXISTING SWITCH TO BE REMOVED
EXISTING TELEPHONE OUTLET TO REMAIN	EXISTING TELEPHONE OUTLET TO BE REMOVED
EXISTING T-STAT TO REMAIN	EXISTING T-STAT TO BE RELOCATED
EXISTING COMPUTER OUTLET TO REMAIN	EXISTING COMPUTER OUTLET TO BE REMOVED

LEGEND

EXISTING RECEPTACLE	NEW RECEPTACLE
EXISTING SWITCH	NEW SWITCH
EXISTING TELEPHONE OUTLET	NEW 1,000W DIMMER SWITCH
EXISTING T-STAT	NEW TELEPHONE OUTLET
EXISTING COMPUTER OUTLET	RELOCATED T-STAT
	NEW COMPUTER OUTLET W/ IBM TYPE 1 AND RG-62 WIRES

LEGEND

EXISTING 2 X 4 FLUORESCENT LIGHT FIXTURE	NEW 2 X 4 FLUORESCENT LIGHT FIXTURE
EXISTING SUPPLY AIR DIFFUSER	NEW 'HALO' H-27T-18 EYEBALL W/ 50W ER30 LAMPS OR 75W ER30 LAMPS (OR APPROVED EQUAL)
EXISTING RETURN AIR DIFFUSER	
EXISTING DOWN LIGHT	

CLARK COUNTY
General Services Department
Facilities Services Division
225 Bridger Avenue
Las Vegas, Nevada 89155
(702) 455-4616

Date: 08-27-92
Project No: 92-67
Drawn By: FAO
Designed By:
Approved By:

PROJECT: COMPTROLLER'S OFFICE REMODEL
BRIDGER BUILDING

SHEET TITLE: EXISTING FLOOR PLAN / DEMOLITION PLAN & PROPOSED FLOOR PLAN & REFLECTED CEILING PLAN

SHEET 1 OF 1

1609

9261-A1 05/27/92 16:07