THIS PANEL IS LOCATED AT THE VAULT OF THE TREASURER'S OFFICE.. PLEASE FIND THE SOURCE OF FEED FOR THIS PANEL AND THE CONDUCTOR/RACEWAY SIZE SERVING IT !!

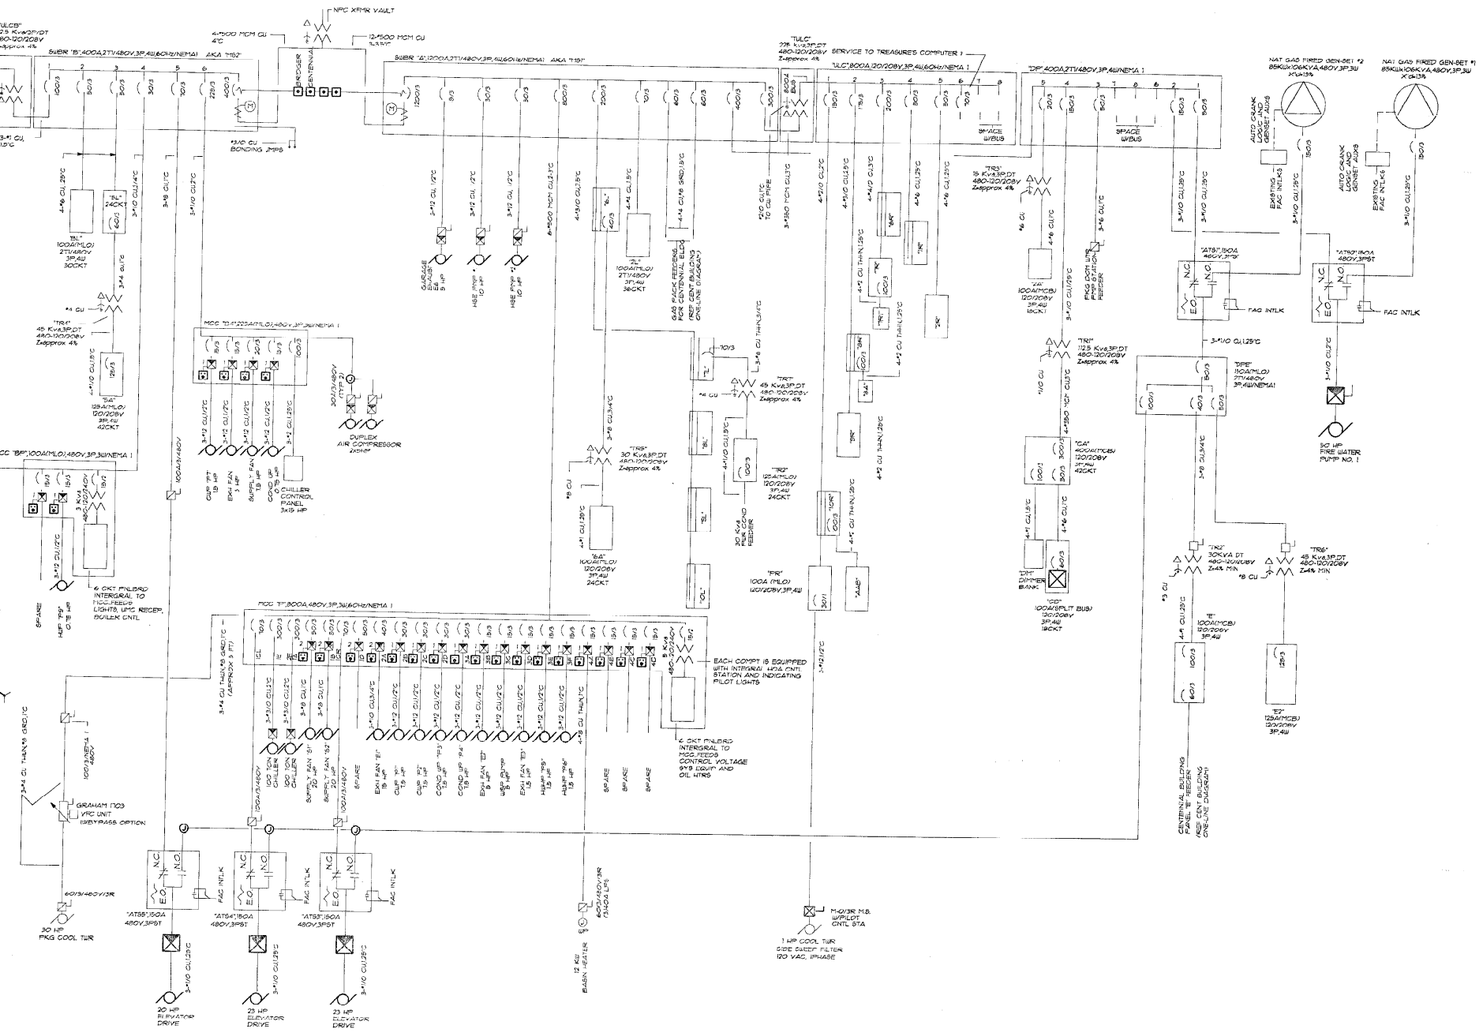

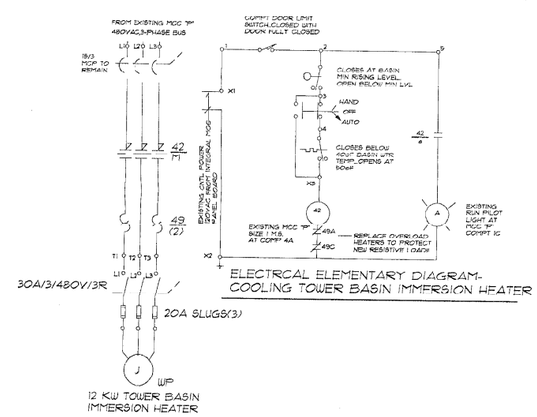

ELECTRCAL ELEMENTARY DIAGRAM-
COOLING TOWER BASIN IMMERSION HEATER

GENERAL REVISIONS 21-28APR93

CLARK COUNTY
General Services Department
Facilities Services Division
225 Bridger Avenue
Las Vegas, Nevada 89155
(702) 455-4616

Date: 08-31-92
Project No:
Drawn By: FWA
Designed By:
Approved By:

PROJECT: CLARK COUNTY BRIDGER BUILDING
LAS VEGAS, NEVADA

SHEET TITLE: ELECTRCAL ONE LINE

SHEET 1 OF 2

1609

REMEMBER TO
RESTORE PANELS !!

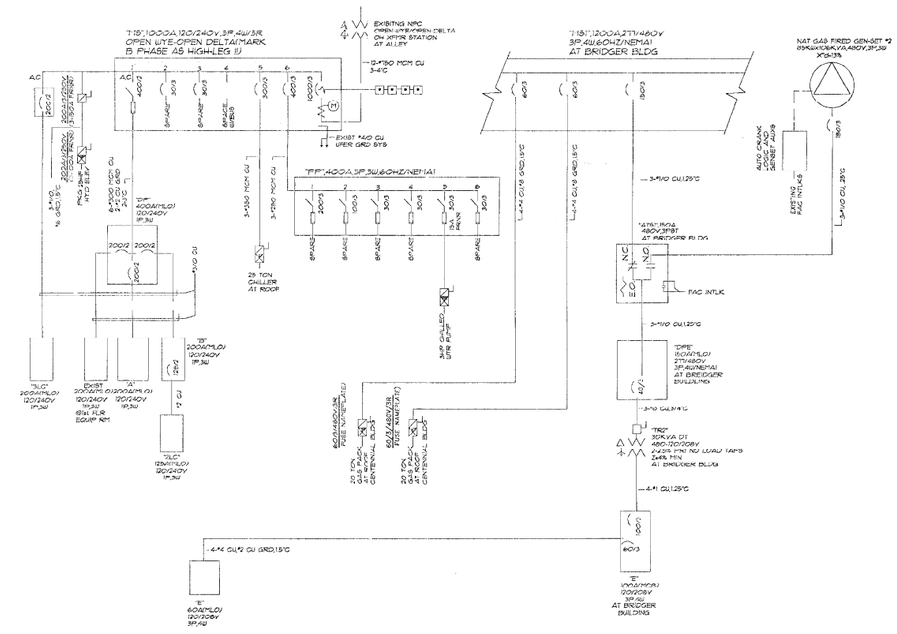

ONE LINE DIAGRAM
CENTENNIAL BUILDING

CLARK COUNTY
General Services Department
Facilities Services Division
225 Bridger Avenue
Las Vegas, Nevada 89155
(702) 455-4616

Date: 08-31-92
Project No:
Drawn By: HUA
Designed By:
Approved By:

PROJECT: CLARK COUNTY BRIDGER BUILDING
LAS VEGAS, NEVADA

SHEET TITLE: ELECTRICAL ONE LINE

SHEET 2 OF 2

1609