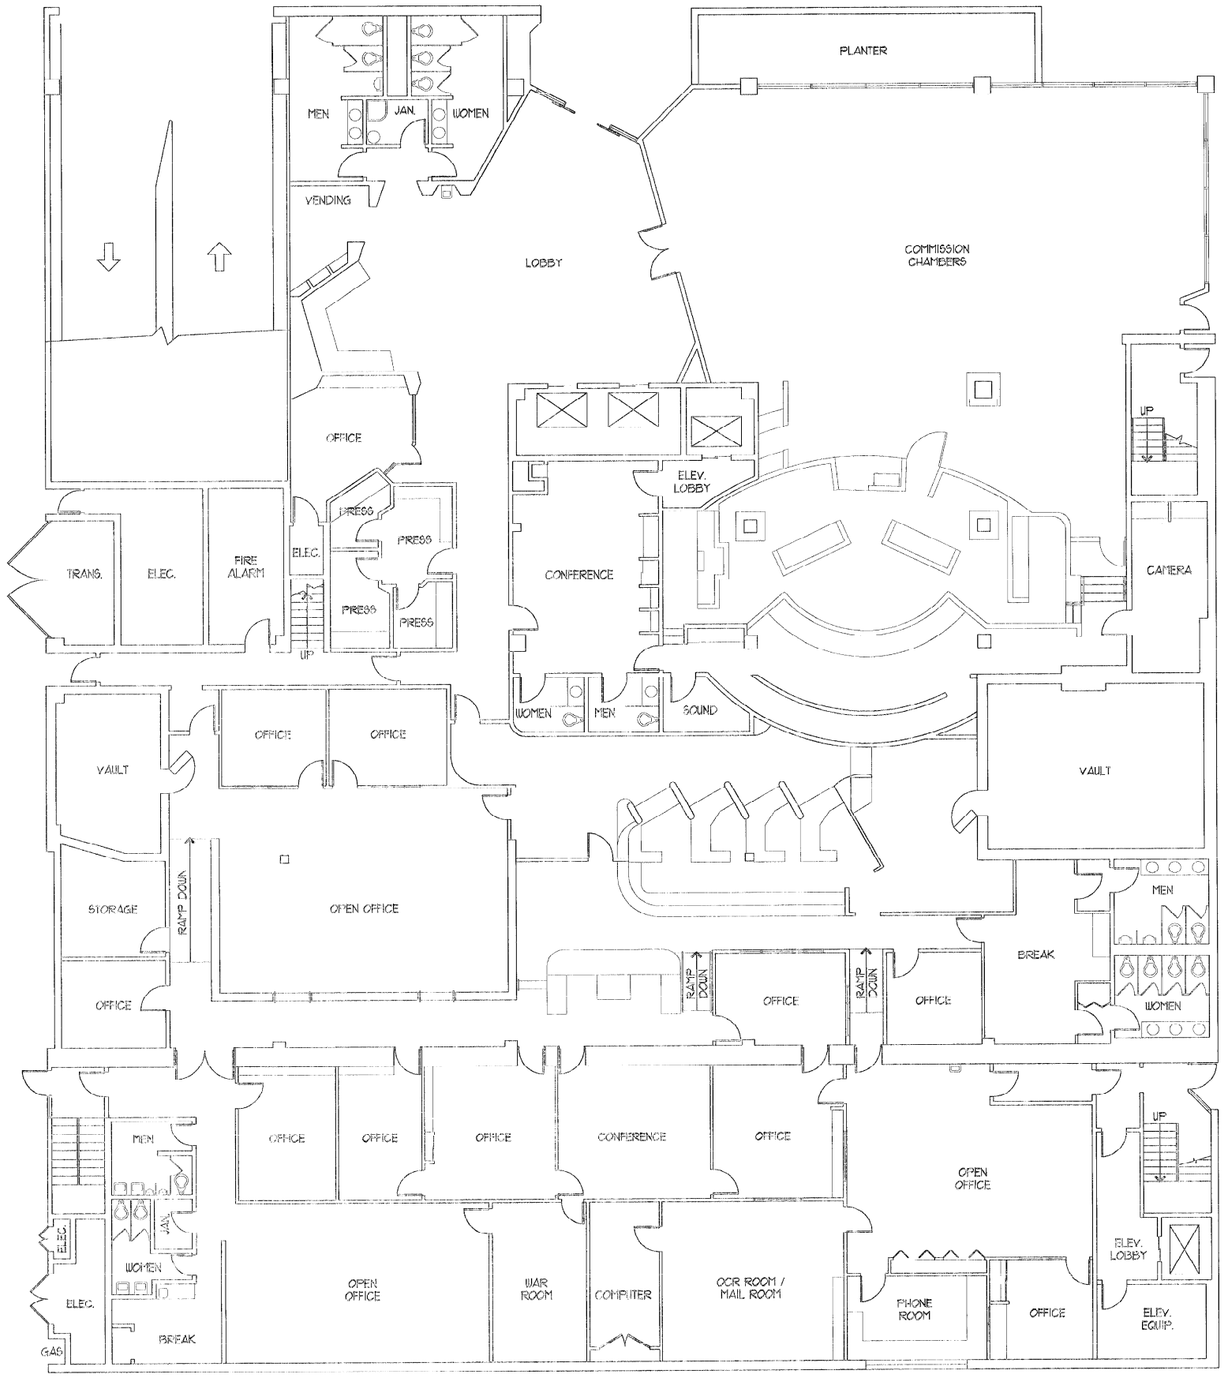

EXISTING FIRST FLOOR PLAN

SCALE: 1/8"=1'-0"

NORTH

EBRUR 04/01/93 3:30

CLARK COUNTY
General Services Department
Facilities Services Division
225 Bridger Avenue
Las Vegas, Nevada 89155
(702) 455-4616

Date: 1/1/93
Project No:
Drawn By: FAQ
Designed By:
Approved By:

PROJECT: CLARK COUNTY BRIDGER BUILDING
225 BRIDGER AVENUE
LAS VEGAS, NEVADA

SHEET TITLE: EXISTING FIRST FLOOR PLAN

SHEET 1 OF 13

1609

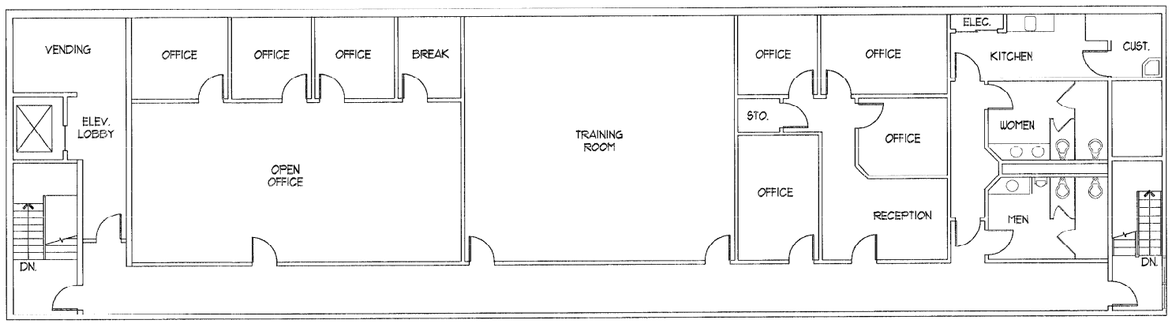

EXISTING SECOND FLOOR PLAN

SCALE: 1/8"=1'-0"

NORTH

CLARK COUNTY
General Services Department
Facilities Services Division
225 Bridger Avenue
Las Vegas, Nevada 89155
(702) 455-4616

Date: 1/1/93
Project No:
Drawn By: F.A.Q.
Designed By:
Approved By:

PROJECT: CLARK COUNTY BRIDGER BUILDING
225 BRIDGER AVENUE
LAS VEGAS, NEVADA

SHEET TITLE: EXISTING SECOND FLOOR PLAN
(CENTENNIAL BUILDING)

SHEET 2 OF 13

1609

BSDPLR 04/01/93 13:23

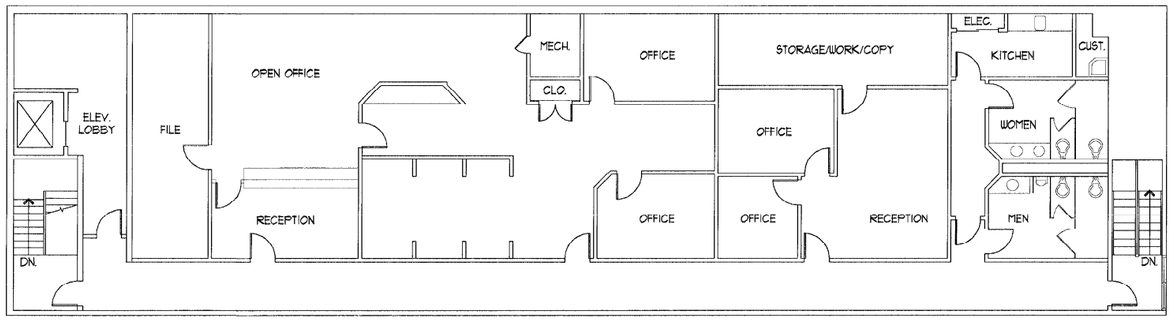

EXISTING THIRD FLOOR PLAN

SCALE: 1/8"=1'-0"

NORTH

CLARK COUNTY
General Services Department
Facilities Services Division
225 Bridger Avenue
Las Vegas, Nevada 89155
(702) 455-4616

Date: 7/1/93
Project No:
Drawn By: F.A.O
Designed By:
Approved By:

PROJECT: CLARK COUNTY BRIDGER BUILDING
225 BRIDGER AVENUE
LAS VEGAS, NEVADA

SHEET TITLE: EXISTING THIRD FLOOR PLAN
(CENTENNIAL BUILDING)

SHEET 3 OF 13

1609

BB3FLR 04/01/93 11:45

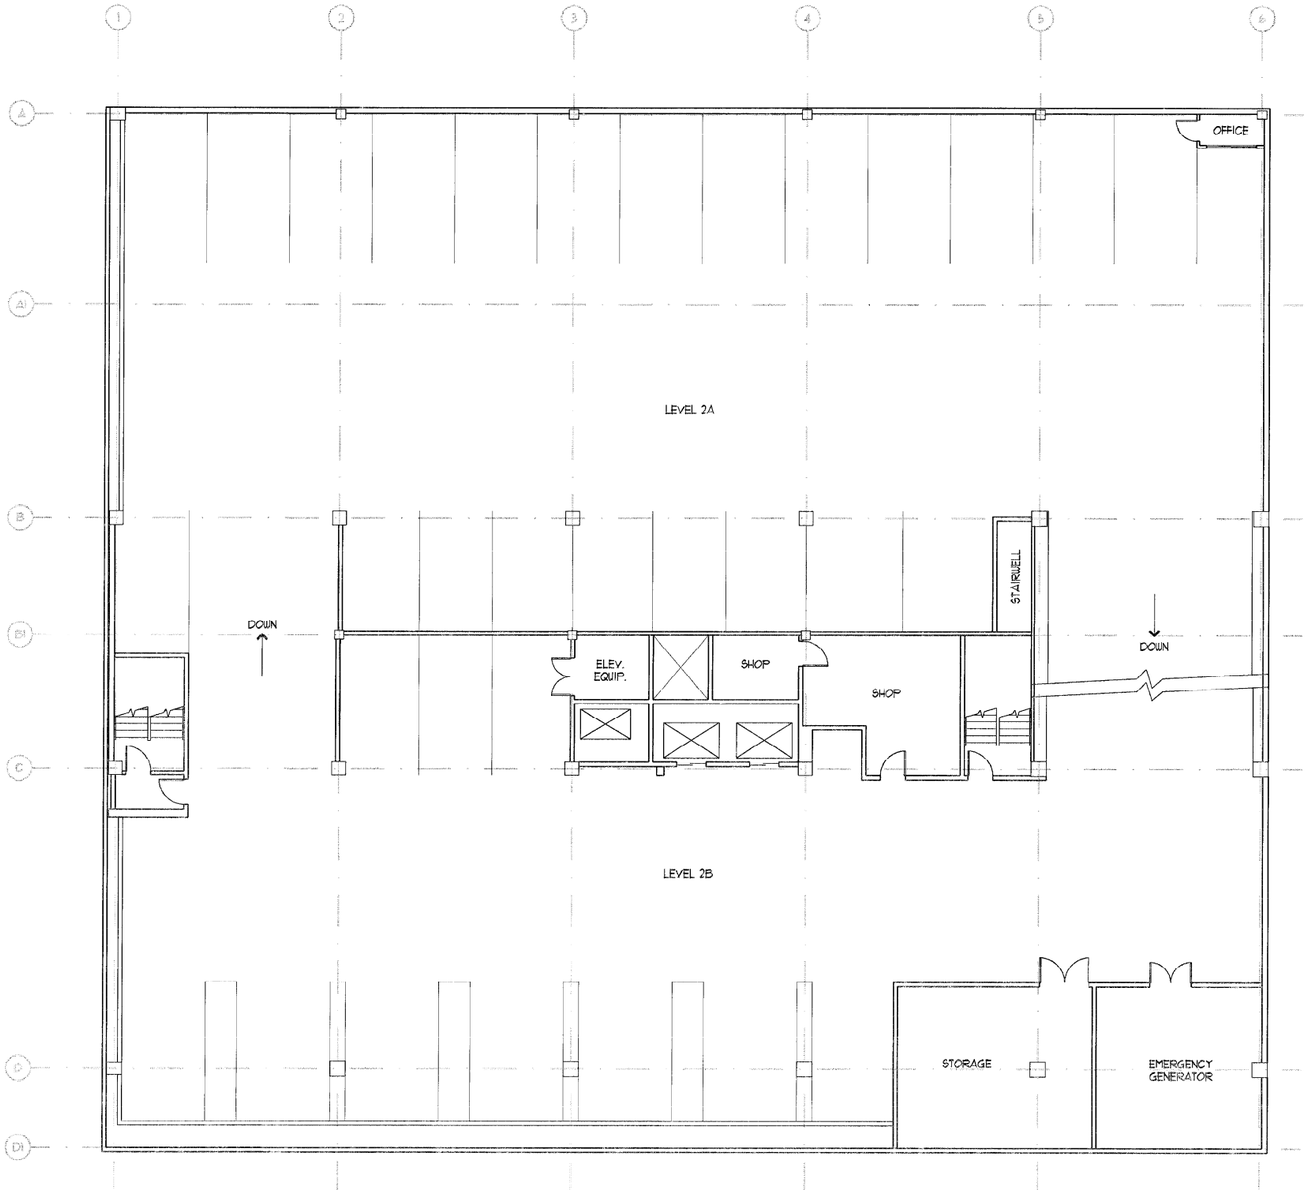

EXISTING PARKING GARAGE LEVELS 2A & 2B

SCALE: 1/8"=1'-0"

NORTH

BRIDFI 05/10/01 08/19

CLARK COUNTY
General Services Department
Facilities Services Division
225 Bridger Avenue
Las Vegas, Nevada 89155
(702) 455-4616

Date: 7/1/03
Project No:
Drawn By: F.A.O.
Designed By:
Approved By:

PROJECT: CLARK COUNTY BRIDGER BUILDING
225 BRIDGER AVENUE
LAS VEGAS, NEVADA

SHEET TITLE: EXISTING PARKING GARAGE
LEVELS 2A & 2B

SHEET 4 OF 13

1609

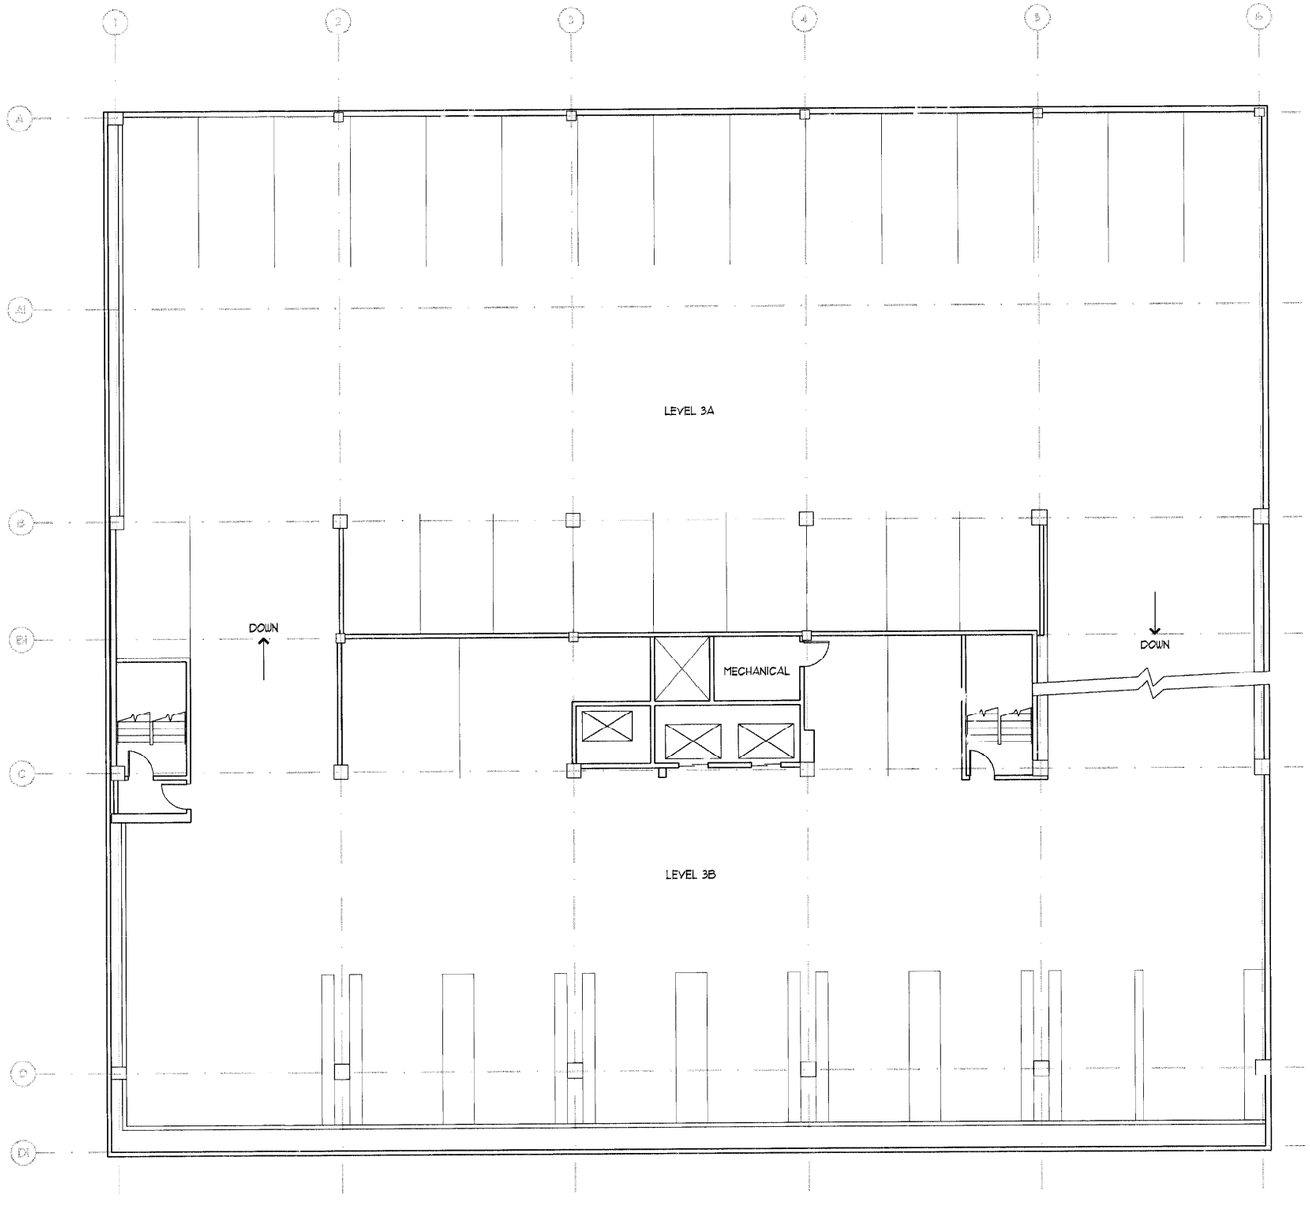

EXISTING PARKING GARAGE LEVELS 3A & 3B

SCALE: 1/8"=1'-0"

NORTH

BRID-P2 05/20/92 05:51

CLARK COUNTY
General Services Department
Facilities Services Division
225 Bridger Avenue
Las Vegas, Nevada 89155
(702) 455-4161

Date: 7/1/93
Project No: F.A.O.
Drawn By:
Designed By:
Approved By:

PROJECT: CLARK COUNTY BRIDGER BUILDING
225 BRIDGER AVENUE
LAS VEGAS, NEVADA

SHEET TITLE: EXISTING PARKING GARAGE
LEVELS 3A & 3B

SHEET 5 OF 13

1609

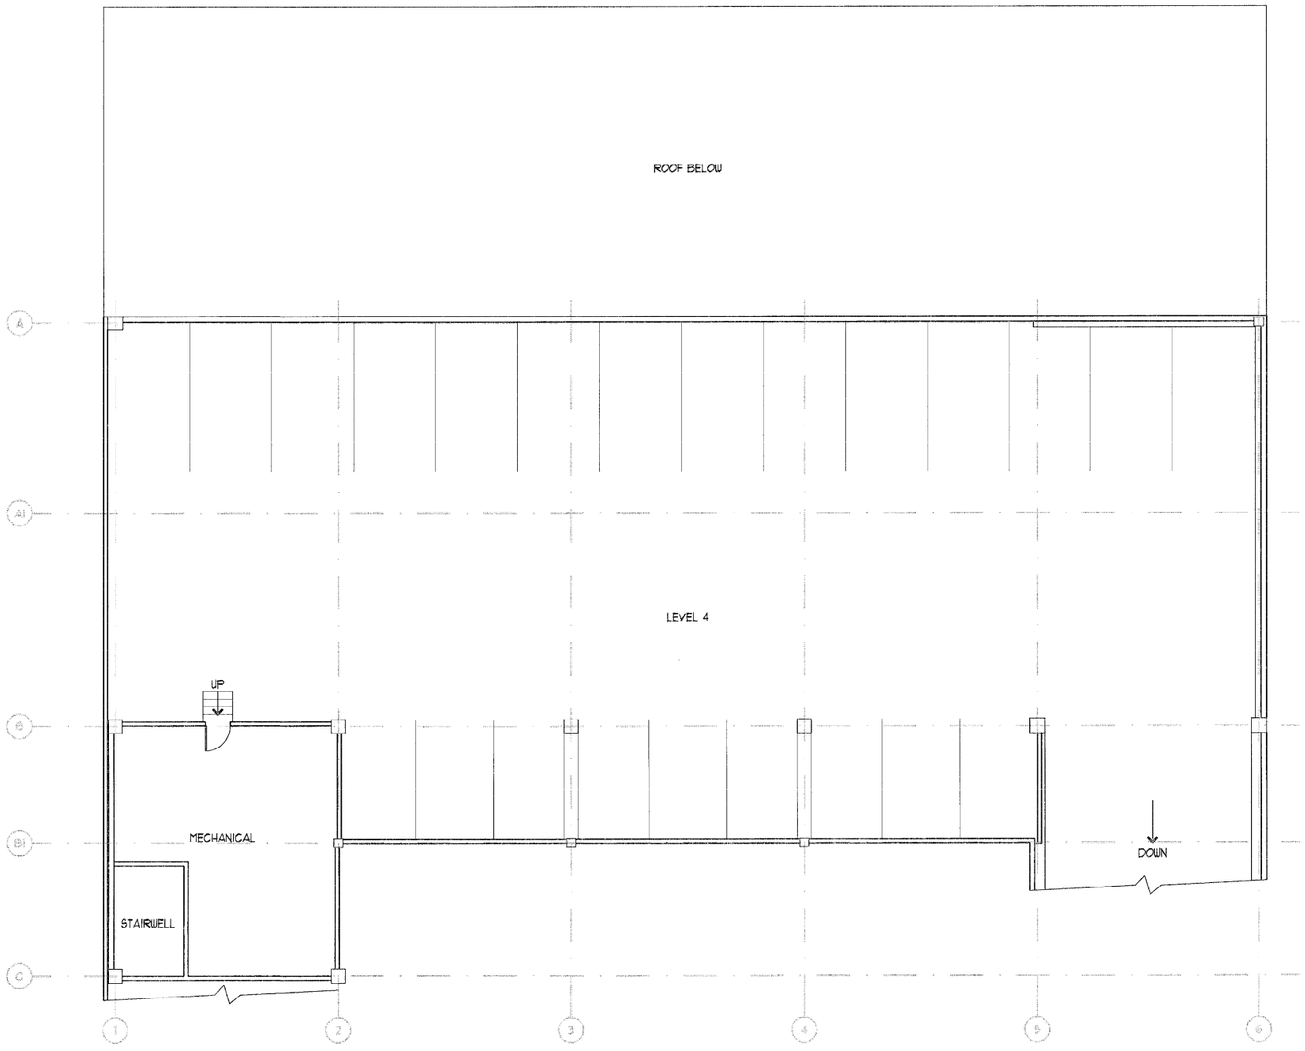

EXISTING PARKING GARAGE LEVEL 4

SCALE: 1/8"=1'-0"

NORTH

CLARK COUNTY
General Services Department
Facilities Services Division
225 Bridger Avenue
Las Vegas, Nevada 89155
(702) 455-4616

Date: 7/1/93
Project No:
Drawn By: F.A.O.
Designed By:
Approved By:

PROJECT: CLARK COUNTY BRIDGER BUILDING
225 BRIDGER AVENUE
LAS VEGAS, NEVADA

SHEET TITLE: EXISTING PARKING GARAGE
LEVEL 4

SHEET
6
OF
13

BRID-P3 05/20/92 0353

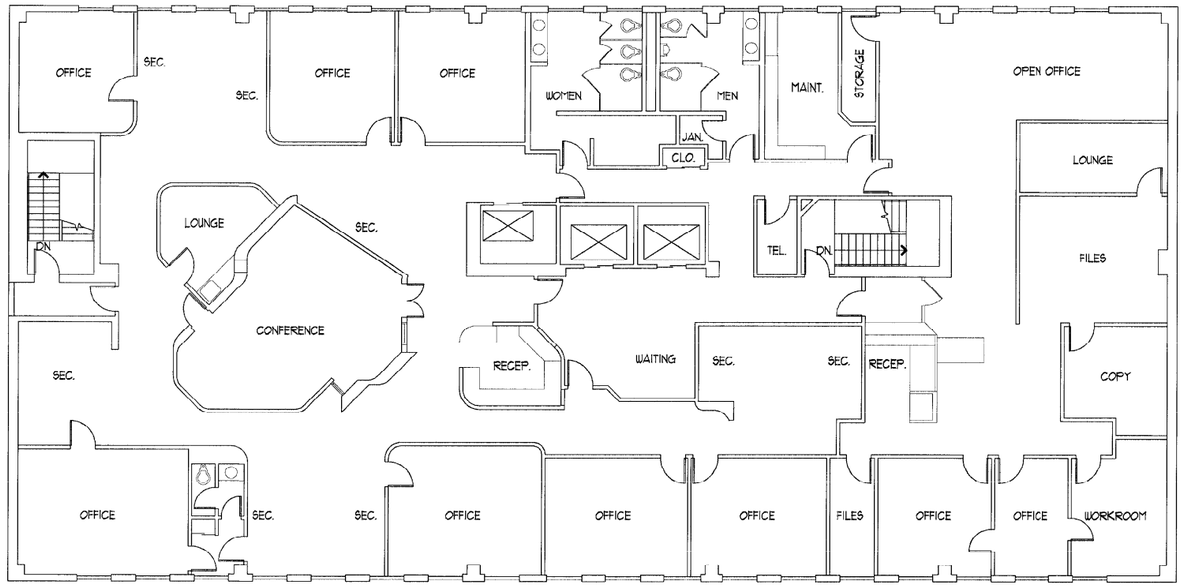

EXISTING FIFTH FLOOR PLAN

SCALE: 1/8"=1'-0"

NORTH

CLARK COUNTY
General Services Department
Facilities Services Division
225 Bridger Avenue
Las Vegas, Nevada 89155
(702) 455-4616

Date: 7/1/93
Project No: F.A.O.
Drawn By:
Designed By:
Approved By:

PROJECT: CLARK COUNTY BRIDGER BUILDING
225 BRIDGER AVENUE
LAS VEGAS, NEVADA

SHEET TITLE: EXISTING FIFTH FLOOR PLAN

SHEET 7 OF 13

FLS 04/21/99 14:5

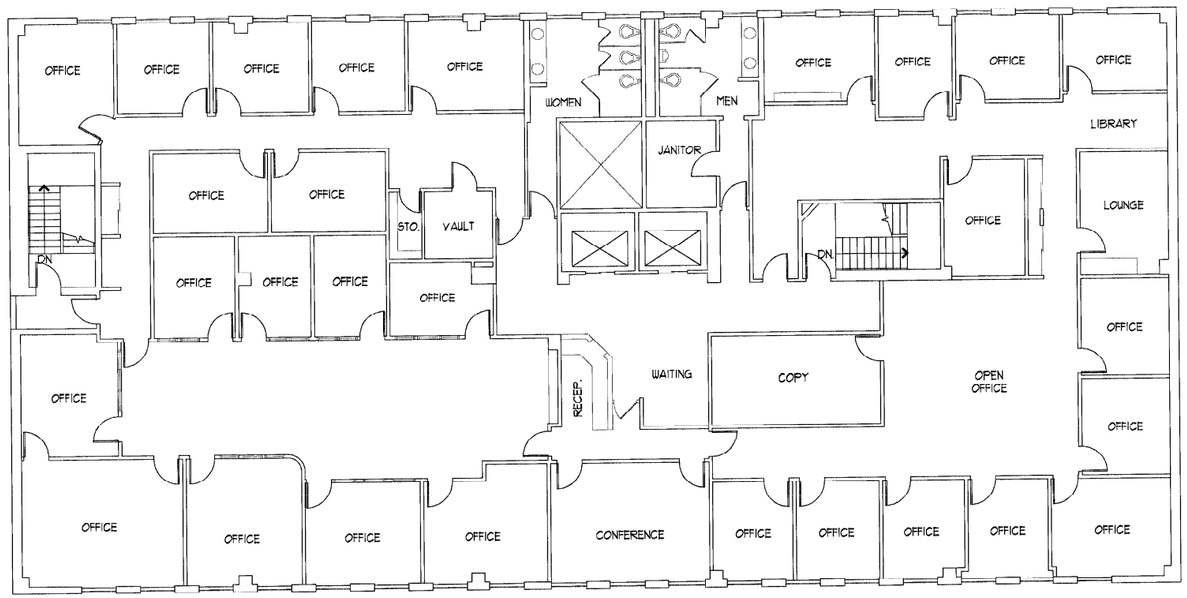

EXISTING SIXTH FLOOR PLAN

SCALE: 1/8"=1'-0"

NORTH

FL6 04/21/93 14:15

CLARK COUNTY
General Services Department
Facilities Services Division
225 Bridger Avenue
Las Vegas, Nevada 89155
(702) 455-4616

Date: 7/1/93
Project No: ____ F.A.O. ____
Drawn By: ____ By: ____
Designed By: ____ By: ____
Approved By: ____ By: ____

PROJECT: CLARK COUNTY BRIDGER BUILDING
225 BRIDGER AVENUE
LAS VEGAS, NEVADA

SHEET TITLE: EXISTING SIXTH FLOOR PLAN

SHEET 8 OF 13

1609

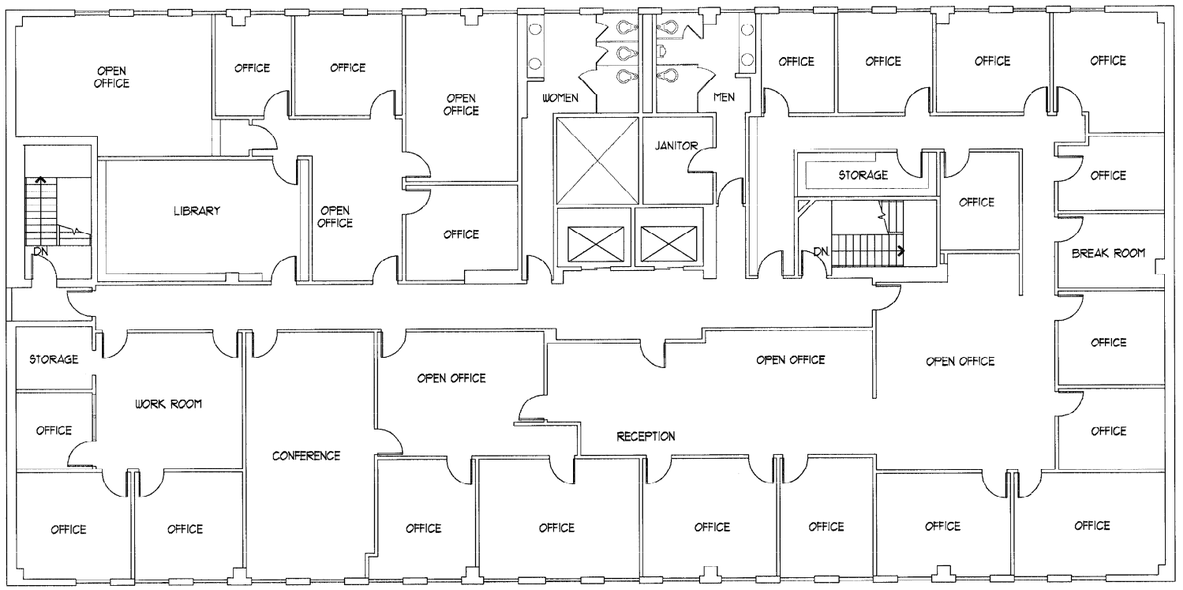

EXISTING SEVENTH FLOOR PLAN

SCALE: 1/8"=1'-0"

NORTH

CLARK COUNTY
General Services Department
Facilities Services Division
225 Bridger Avenue
Las Vegas, Nevada 89155
(702) 455-4816

Date: 7/1/93
Project No: F.A.Q.
Drawn By:
Designed By:
Approved By:

PROJECT: CLARK COUNTY BRIDGER BUILDING
225 BRIDGER AVENUE
LAS VEGAS NEVADA

SHEET TITLE: EXISTING SEVENTH FLOOR PLAN

SHEET 9 OF 13

1609

FL1 04/21/93 14:15

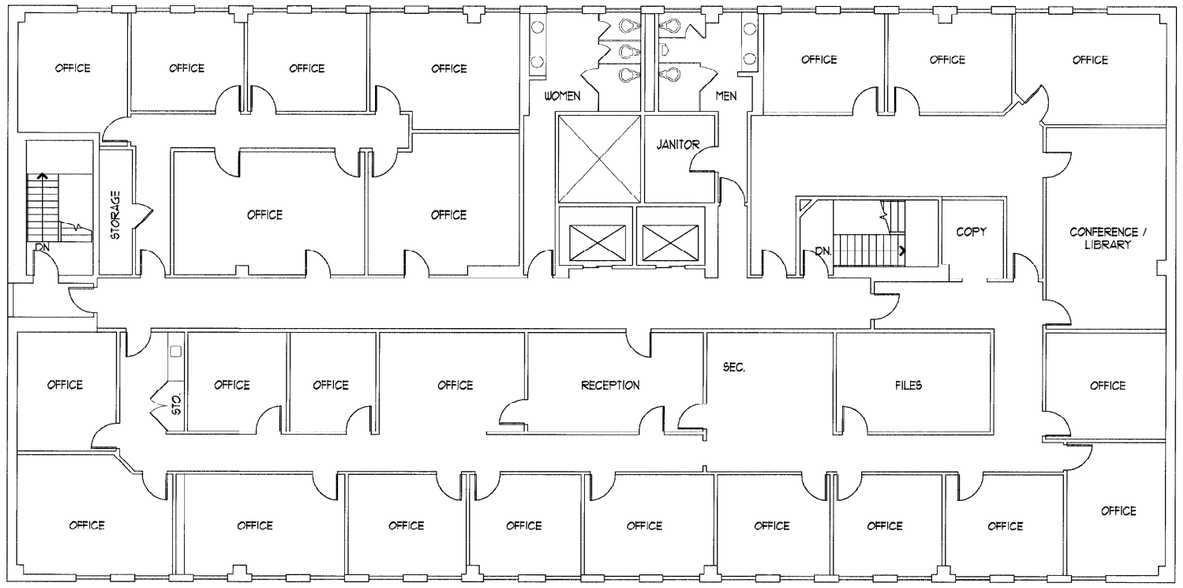

EXISTING EIGHTH FLOOR PLAN

SCALE: 1/8"=1'-0"

NORTH

CLARK COUNTY
General Services Department
Facilities Services Division
225 Bridger Avenue
Las Vegas, Nevada 89155
(702) 455-4316

Date: 1/1/93
Project No: F.A.O.
Drawn By:
Designed By:
Approved By:

PROJECT: CLARK COUNTY BRIDGER BUILDING
225 BRIDGER AVENUE
LAS VEGAS, NEVADA

SHEET TITLE: EXISTING EIGHTH FLOOR PLAN

SHEET 10 OF 13

BSBFLR 04/01/93 11:25

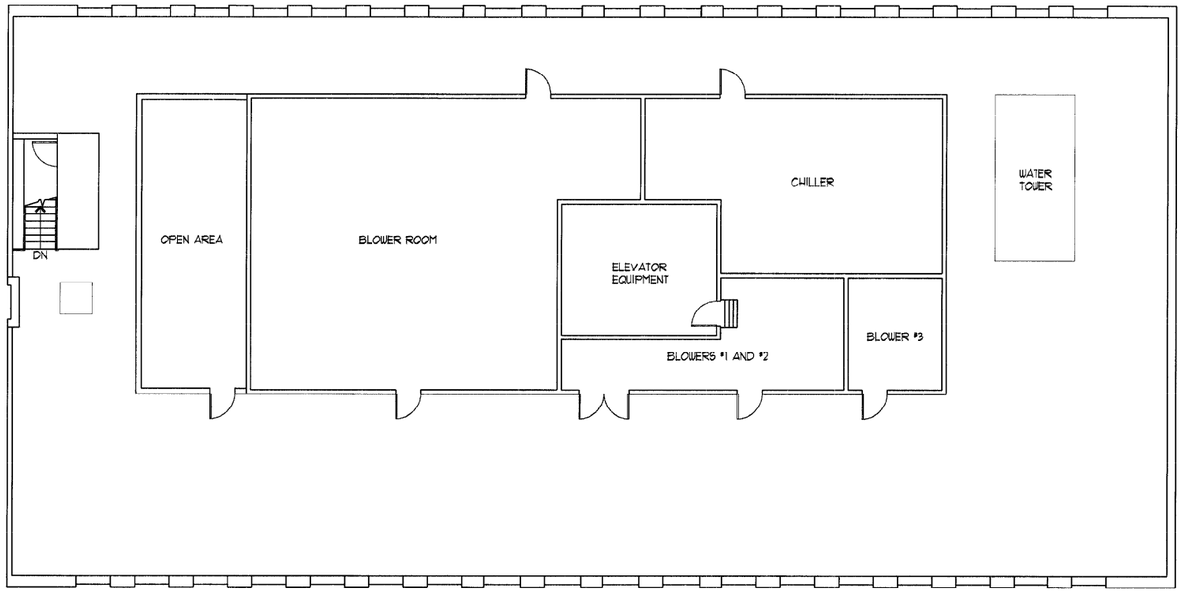

EXISTING ROOF PLAN
SCALE: 1/8"=1'-0"

NORTH

CLARK COUNTY
General Services Department
Facilities Services Division
225 Bridger Avenue
Las Vegas, Nevada 89155
(702) 455-4616

Date: 7/1/93
Project No:
Drawn By: F.A.O.
Designed By:
Approved By:

PROJECT: CLARK COUNTY BRIDGER BUILDING
225 BRIDGER AVENUE
LAS VEGAS, NEVADA

SHEET TITLE: EXISTING ROOF PLAN

SHEET 13 OF 13

BERCOF 04/01/93 1:01

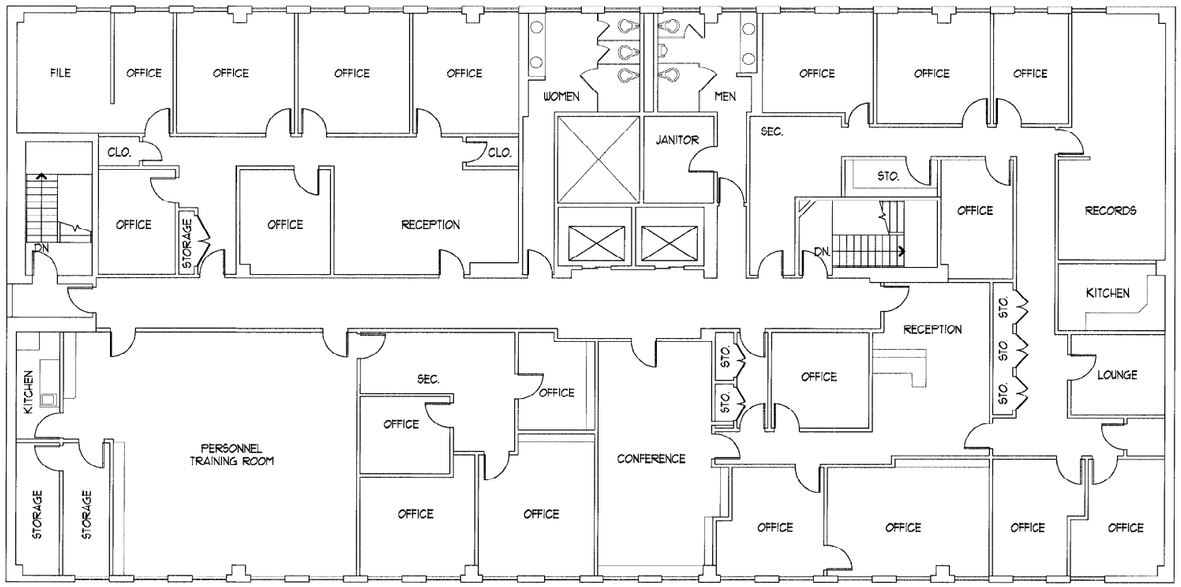

EXISTING NINTH FLOOR PLAN

SCALE: 1/8"=1'-0"

NORTH

CLARK COUNTY
General Services Department
Facilities Services Division
225 Bridger Avenue
Las Vegas, Nevada 89155
(702) 455-4616

Date: 7/1/99
Project No:
Drawn By: FAO
Designed By:
Approved By:

PROJECT: CLARK COUNTY BRIDGER BUILDING
225 BRIDGER AVENUE
LAS VEGAS, NEVADA

SHEET TITLE: EXISTING NINTH FLOOR PLAN

SHEET 11 OF 13

EBGLR 04/01/93 1:04

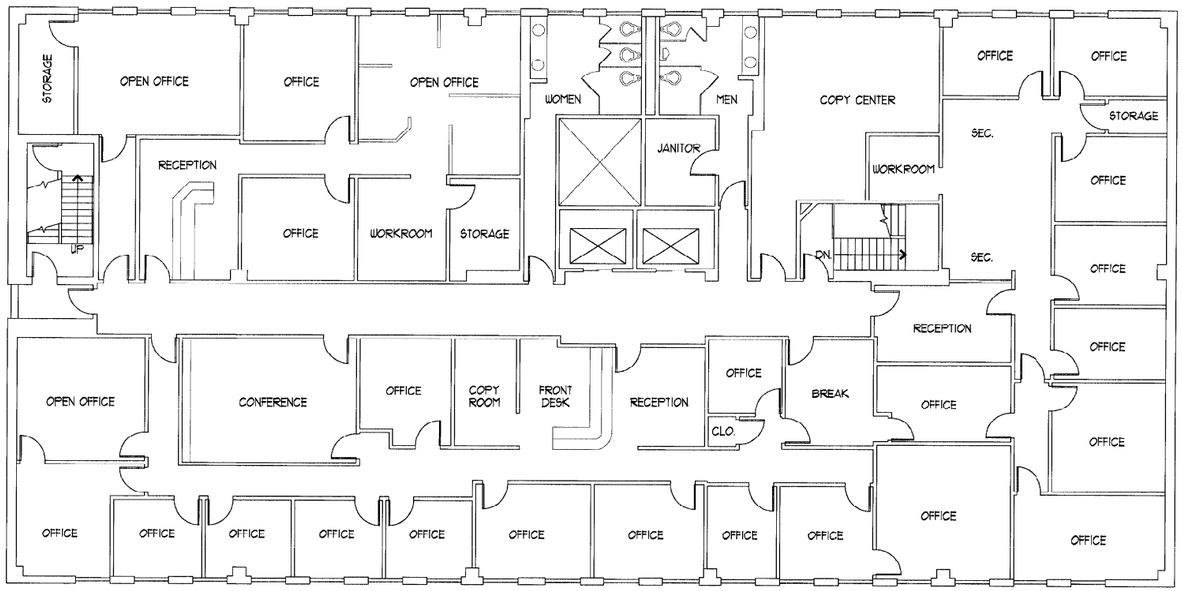

EXISTING TENTH FLOOR PLAN

SCALE: 1/8"=1'-0"

NORTH

CLARK COUNTY
General Services Department
Facilities Services Division
225 Bridger Avenue
Las Vegas, Nevada 89155
(702) 455-4616

Date: 1/1/93
Project No: F.A.O.
Drawn By:
Designed By:
Approved By:

PROJECT: CLARK COUNTY BRIDGER BUILDING
225 BRIDGER AVENUE
LAS VEGAS, NEVADA

SHEET TITLE: EXISTING TENTH FLOOR PLAN

SHEET 12 OF 13

BBIOFLR 04/01/93 1053