HANDICAP RAMP - ANSI 117.1-1998

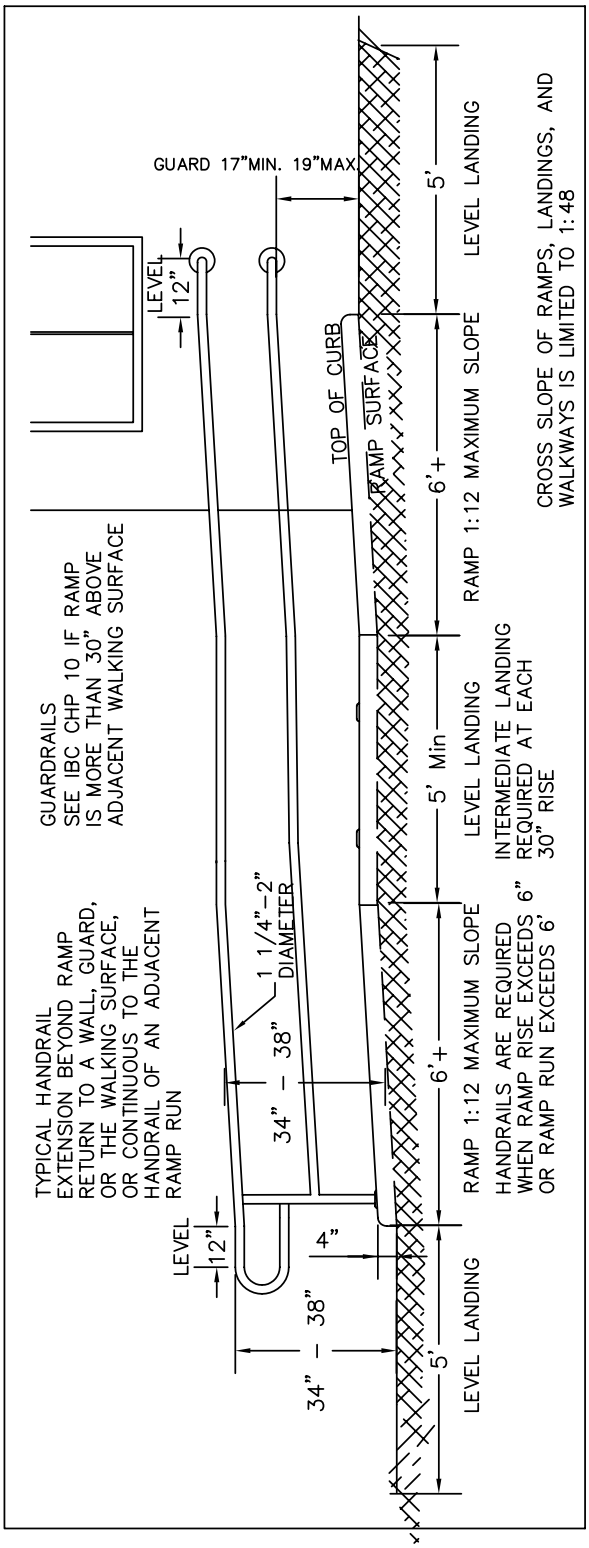

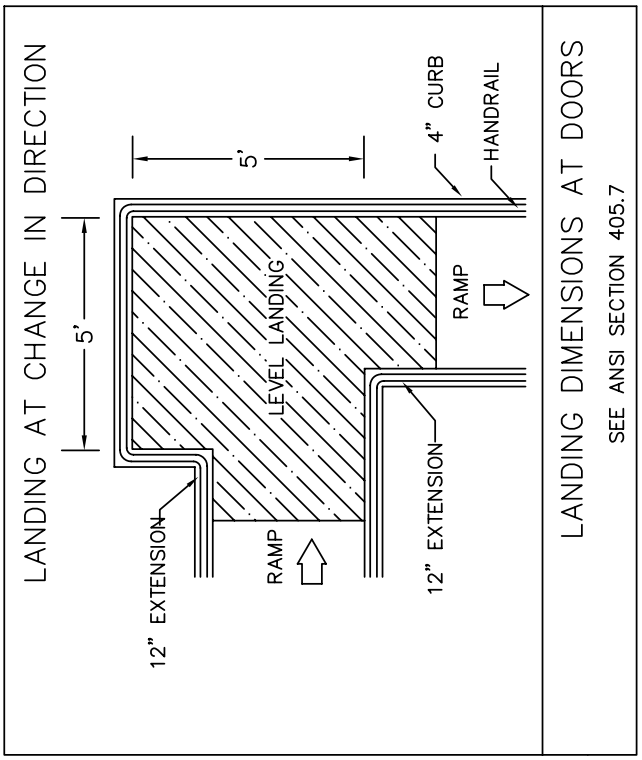

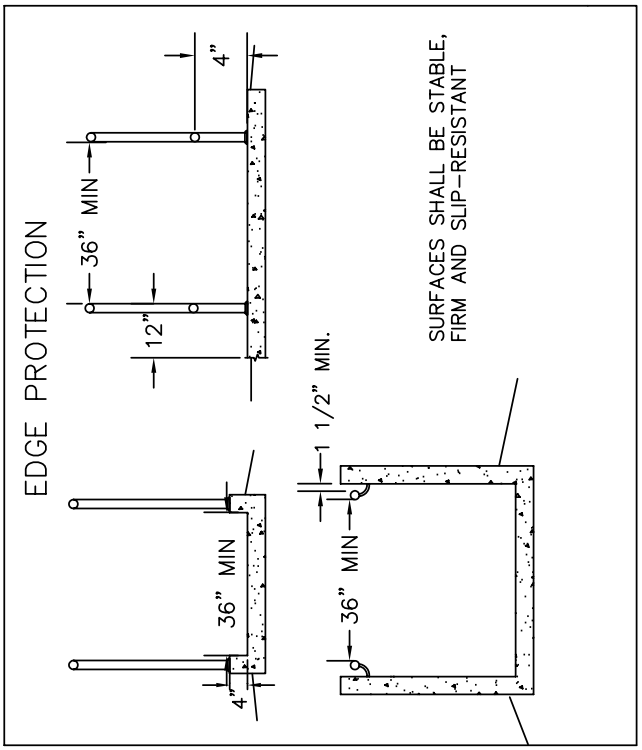

A SLOPE OF LESS THAN 1:20 IS NOT A RAMP AND NEED NOT COMPLY WITH THIS STANDARD.